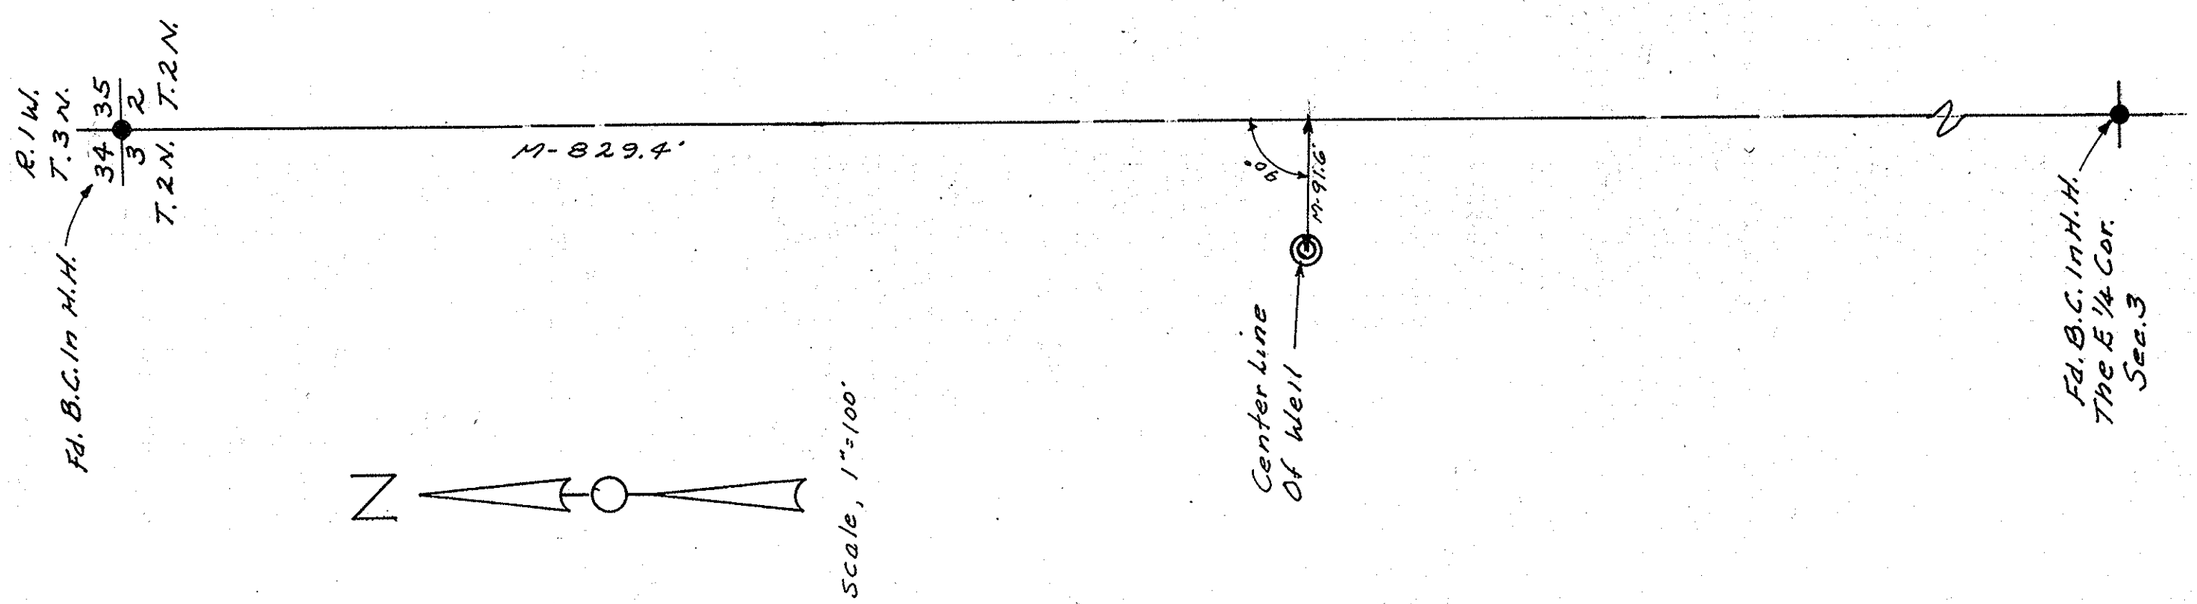

REPORT OF SURVEY
For
FENIX & SCISSON, INC.
P.O. Box 747
GLENDALE, ARIZONA

Of
The Well Site Shown
Hereon.

LEGEND

- ● = Monument Found
- ● = Iron Pipe or Iron Bar Found
- ○ = 1/2" I.D. Iron Pipe Tagged L.S. 1681 Set This Survey
- R = Data From Maricopa County Records
- CR = Calculated From R
- M = Measured In Field
- CM = Calculated From M
- -x-x-x- = Wire or Wood Fence
- -o-o-o- = Chain Link Fence
- ═══ = Block or Stone Wall

CERTIFICATION: This will certify that the survey shown hereon was done under my supervision during the month of May, 1974.

Eugene J. Skelley

REGISTERED LAND SURVEYOR
CERTIFICATE NO. 1681
SKELLEY
Date Signed 5-7-74
ARIZONA, U.S.A.

ARIZONA SURVEYING SERVICE
5704 N. 27th AVENUE, PHOENIX, ARIZONA
Drawing No. L-74-5803 , PH: 242-0539

DIN # 56673-2/2
APLS