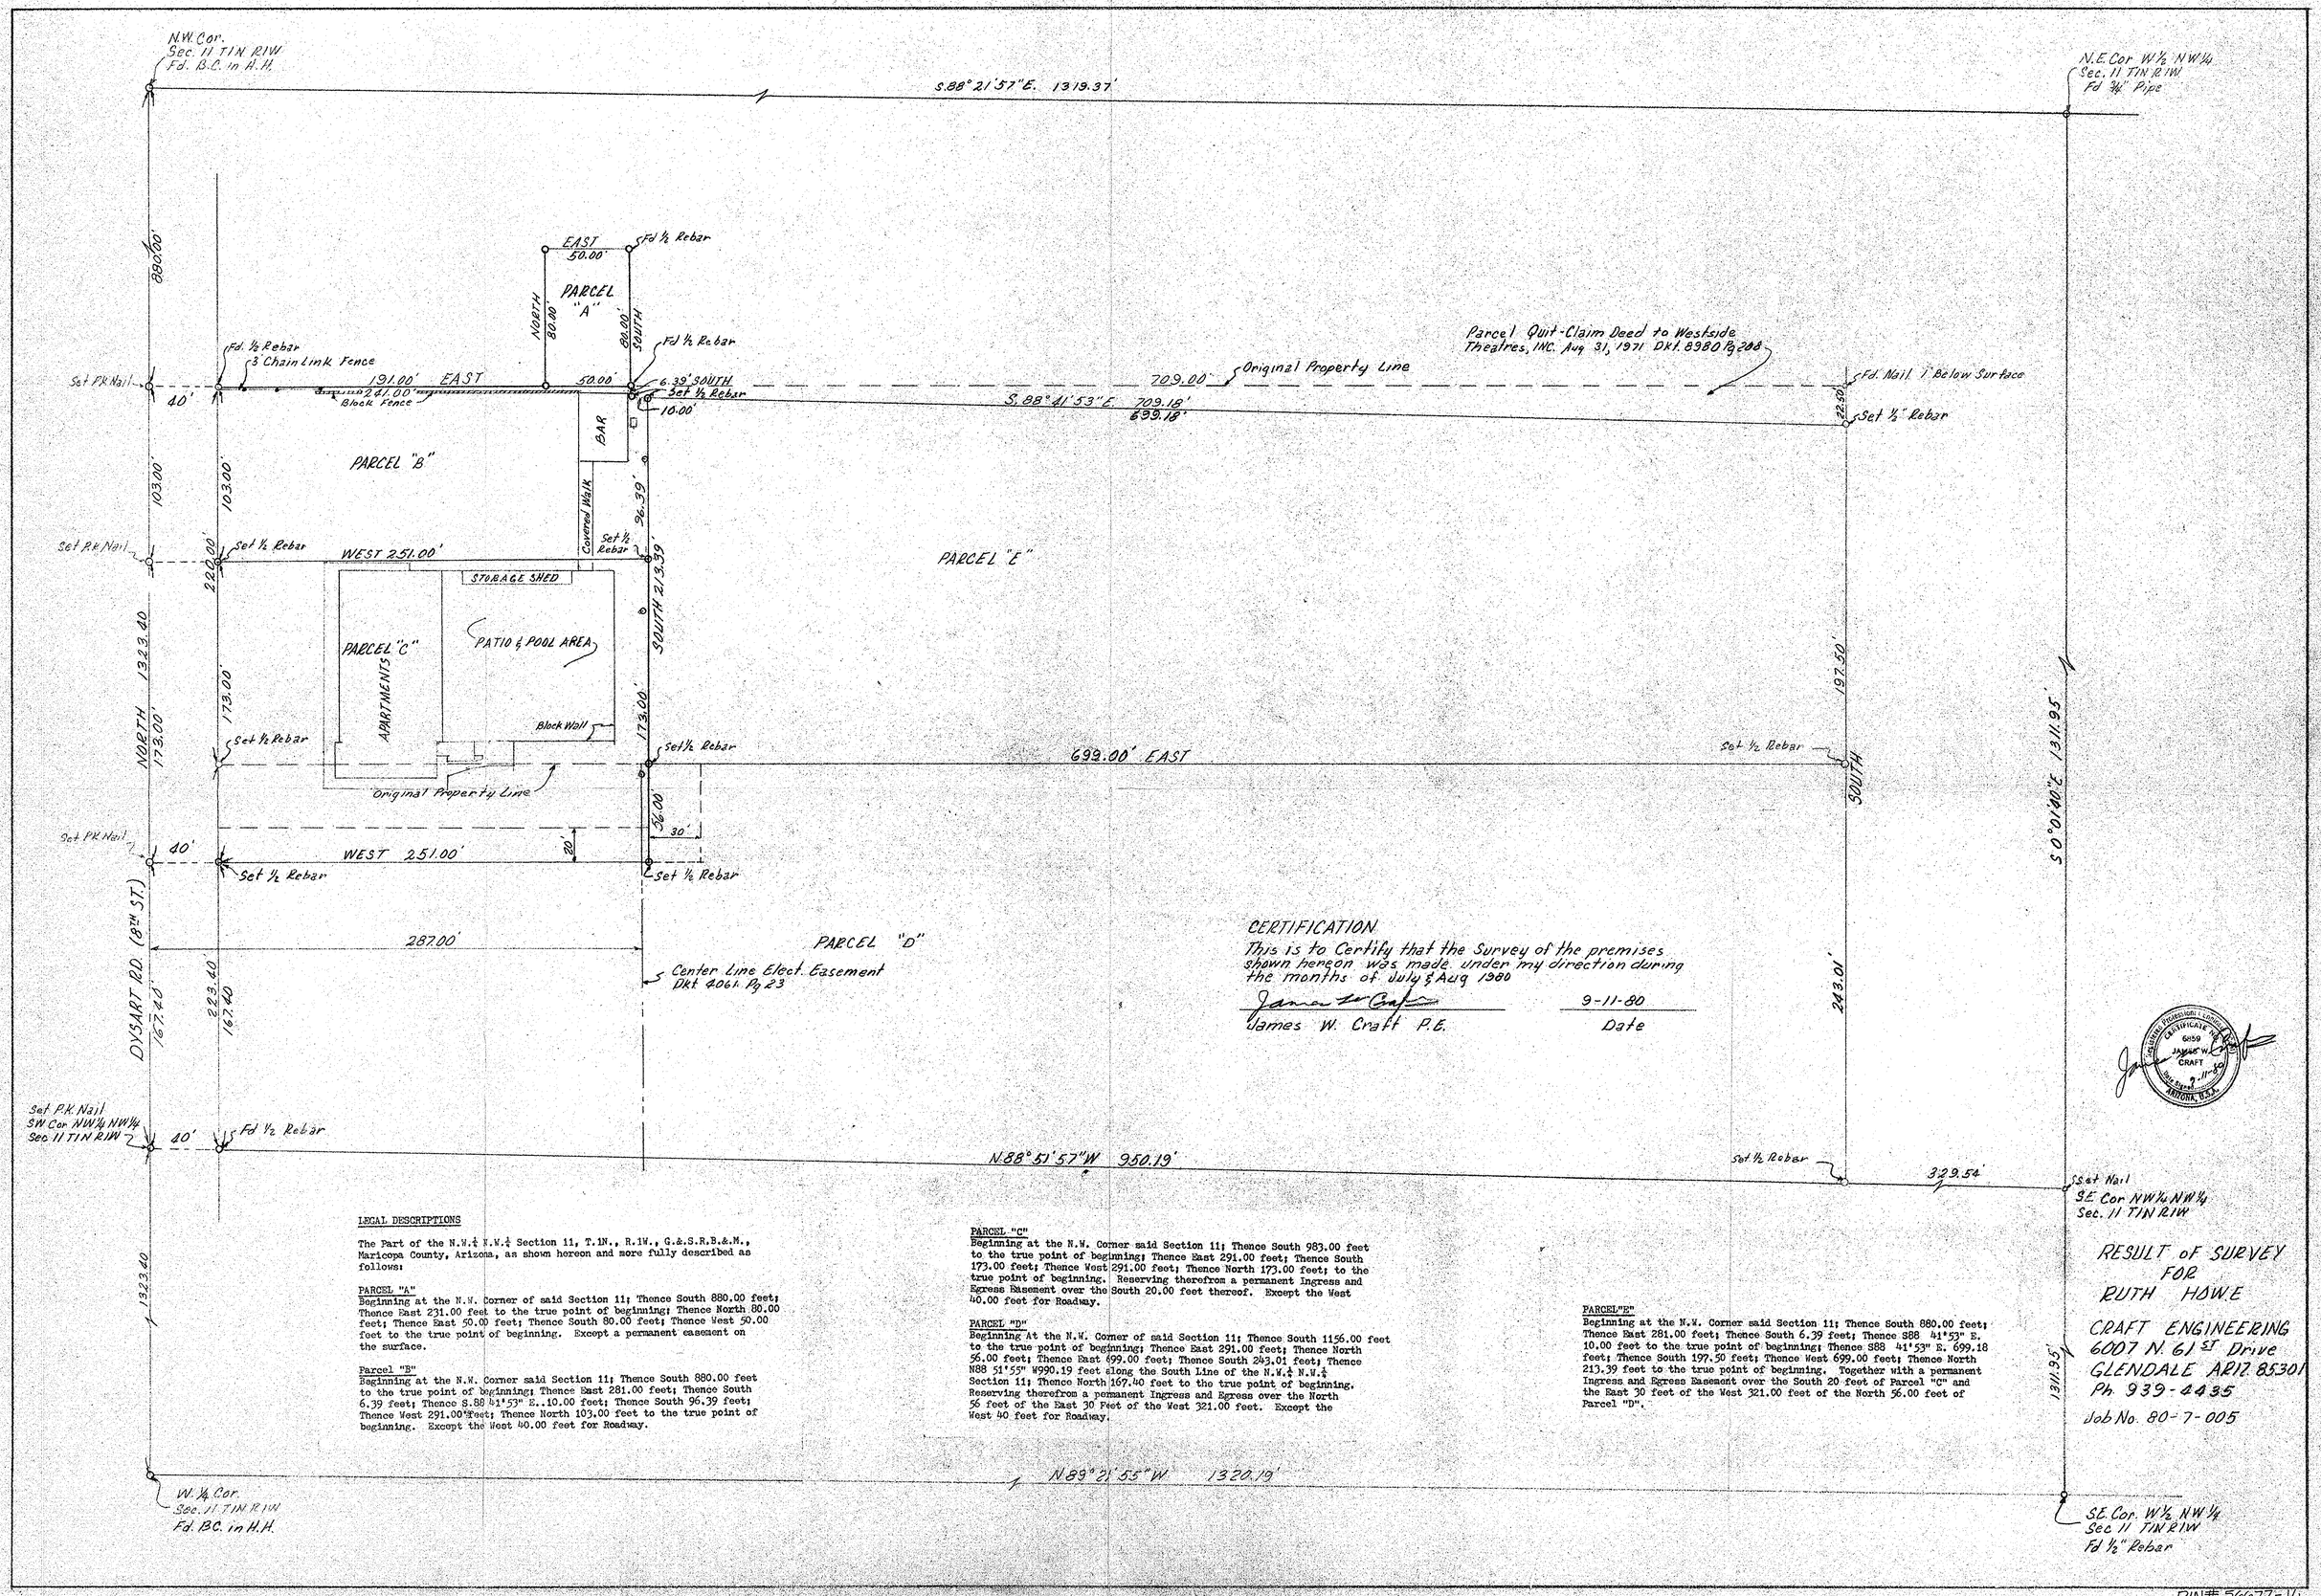

LEGAL DESCRIPTIONS

The Part of the N.W.¼ N.W.¼ Section 11, T.1N., R.1W., G.&S.R.B.&M., Maricopa County, Arizona, as shown hereon and more fully described as follows:

PARCEL "A"
Beginning at the N.W. Corner of said Section 11; Thence South 880.00 feet; Thence East 231.00 feet to the true point of beginning; Thence North 80.00 feet; Thence East 50.00 feet; Thence South 80.00 feet; Thence West 50.00 feet to the true point of beginning. Except a permanent easement on the surface.

Parcel "B"
Beginning at the N.W. Corner said Section 11; Thence South 880.00 feet to the true point of beginning; Thence East 281.00 feet; Thence South 6.39 feet; Thence S.88 41'53" E..10.00 feet; Thence South 96.39 feet; Thence West 291.00 feet; Thence North 103.00 feet to the true point of beginning. Except the West 40.00 feet for Roadway.

PARCEL "C"
Beginning at the N.W. Corner said Section 11; Thence South 983.00 feet to the true point of beginning; Thence East 291.00 feet; Thence South 173.00 feet; Thence West 291.00 feet; Thence North 173.00 feet; to the true point of beginning. Reserving therefrom a permanent Ingress and Egress Easement over the South 20.00 feet thereof. Except the West 40.00 feet for Roadway.

PARCEL "D"
Beginning At the N.W. Corner of said Section 11; Thence South 1156.00 feet to the true point of beginning; Thence East 291.00 feet; Thence North 56.00 feet; Thence East 699.00 feet; Thence South 243.01 feet; Thence N88 51'55" W990.19 feet along the South Line of the N.W.¼ N.W.¼ Section 11; Thence North 167.40 feet to the true point of beginning. Reserving therefrom a permanent Ingress and Egress over the North 56 feet of the East 30 Feet of the West 321.00 feet. Except the West 40 feet for Roadway.

PARCEL "E"
Beginning at the N.W. Corner said Section 11; Thence South 880.00 feet; Thence East 281.00 feet; Thence South 6.39 feet; Thence S88 41'53" E. 10.00 feet to the true point of beginning; Thence S88 41'53" E. 699.18 feet; Thence South 197.50 feet; Thence West 699.00 feet; Thence North 213.39 feet to the true point of beginning. Together with a permanent Ingress and Egress Easement over the South 20 feet of Parcel "C" and the East 30 feet of the West 321.00 feet of the North 56.00 feet of Parcel "D".

DIN# 56677-1/1
APLS