# RESULT OF SURVEY

S.1/2 W.1/2, E.1/2, S.E.1/4, N.W.1/4, S.E.1/4,

SEC.9 T.3N, R.2E. M.C.R.

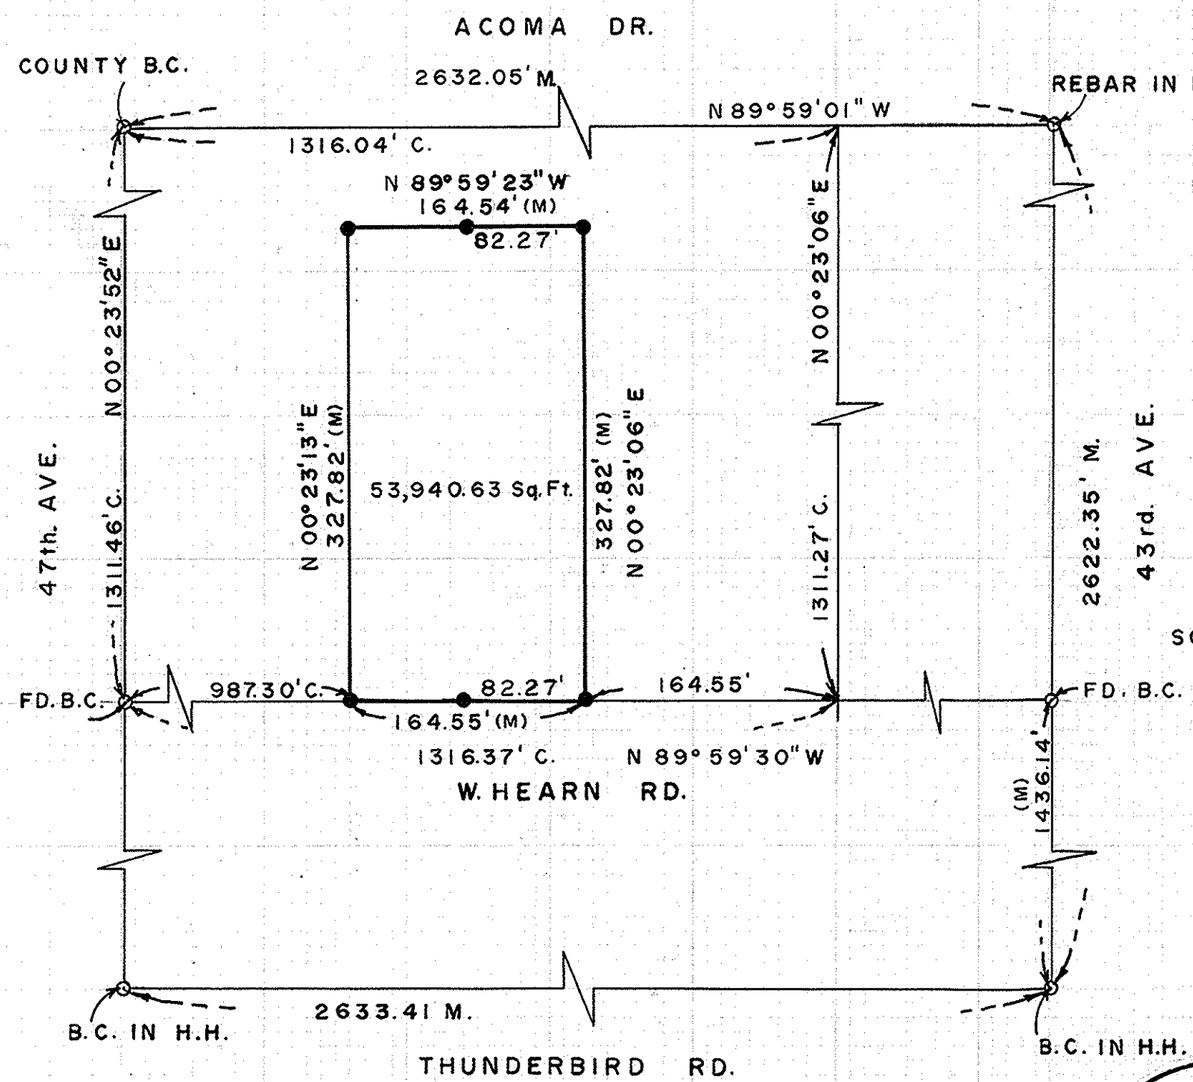


SCALE 1"= 100'

CERTIFICATION

I CERTIFY THAT THIS MAP CORRECTLY REPRESENTS A SURVEY DONE UNDER MY SUPERVISION IN THE MONTH OF SEPTEMBER, 1980, AND THAT THERE ARE NO ENCROACHMENTS TO THE BEST OF MY KNOWLEDGE, UNLESS SHOWN AND NOTED.

REGISTERED LAND SURVEYOR
CERTIFICATE NO.
12213
JEFFREY LYNN ANDREWS
DATE SIGNED
Arizona U. S. A.

LEGEND

- ● SET 1/2" REBAR W/CAP L.S. 12213
- M MEASURED
- C CALCULATED
- B.C.-BRASS CAP


J. L. ANDREWS and ASSOCIATES
6747 N. BLACK CANYON
PHOENIX ARIZ. 85015
P.O.BOX 35161
PH. 242-6229


PREPARED FOR

ROBERT J. PECKINPAUGH
1399 W. LINDA LANE
CHANDLER AZ. 85224

| | |
|---|---|
| SCALE: 1" = 100' | DRAWING NO. 80-73 |
| DATE: 9-18-80 | DRAWN BY: CHM |

DIN # 56678

DIN # 56678-1/1
APLS

A1-026