REPORT OF SURVEY

For
Mr. & Mrs. James W. Fought
116 E. Western
Goodyear, Arizona

of
the S. 1/2, S. E. 1/4, N. E. 1/4, N. E. 1/4,
Sec. 4, T. 1 S., R. 1 W., G. & S.R.B. & M.,
Maricopa County, Arizona.

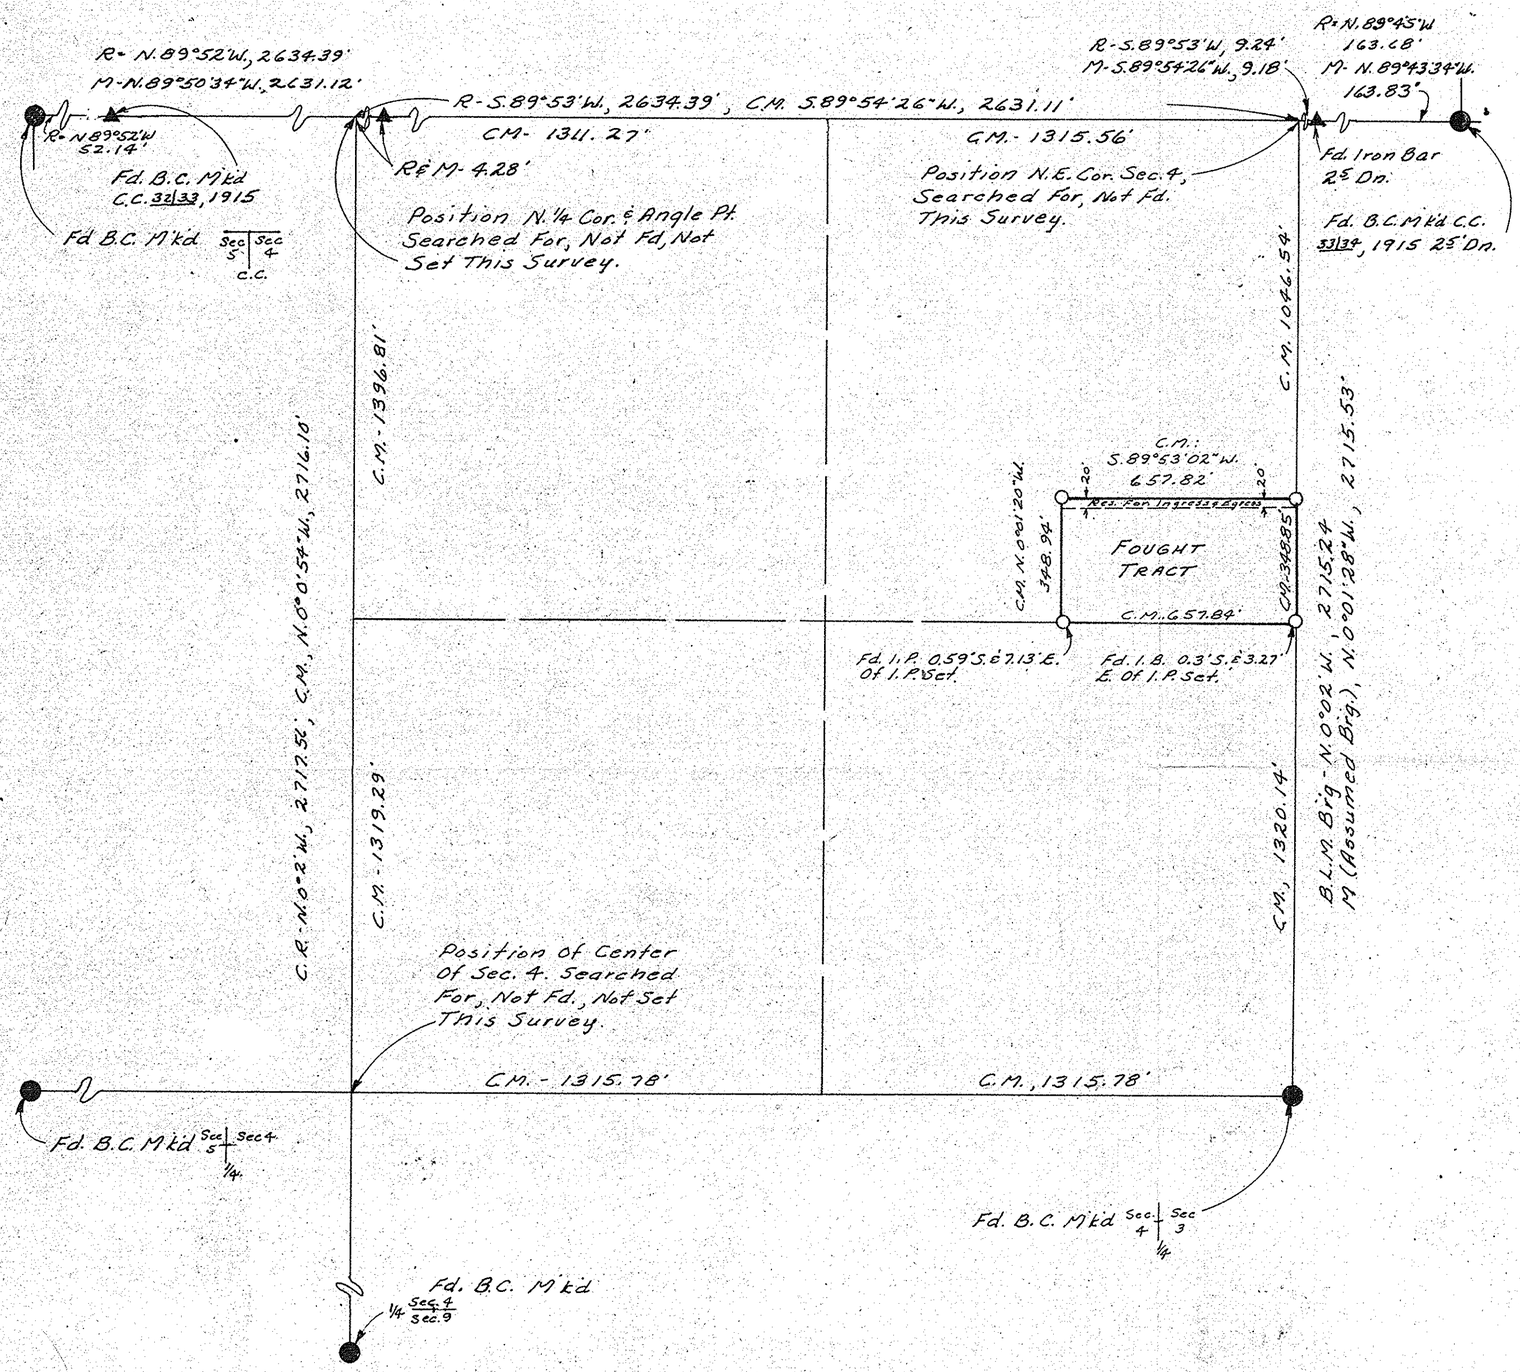

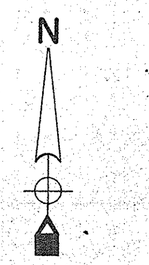

Scale: 1" = 300'

LEGEND

▲ = Angle Point
● = Monument Found
● = Iron Pipe or Iron Bar Found
○ = 1/2" I.D. Iron Pipe Tagged L.S. 1681 Set This Survey
R = Data From U.S.B.L.M. Records.
CR = Calculated From R
M = Measured in Field
CM = Calculated From M
-x-x-x- = Wire or Wood Fence
-o-o-o- = Chain Link Fence
= Block or Stone Wall
B.C. = Brass Cap

CERTIFICATION: This will certify that the survey shown hereon was done under my supervision during the month of Aug. & Sept. 1974

Eugene F. Sheehy

REGISTERED LAND SURVEYOR APPLIED FOR — Date Signed 11/18/74 — ARIZONA, U.S.A.

ARIZONA SURVEYING SERVICE
5704 N. 27th AVENUE, PHOENIX, ARIZONA
Drawing No. L-74-7808 Phone: 242-0539

D.I.N.# 56681- 1/1
APLS