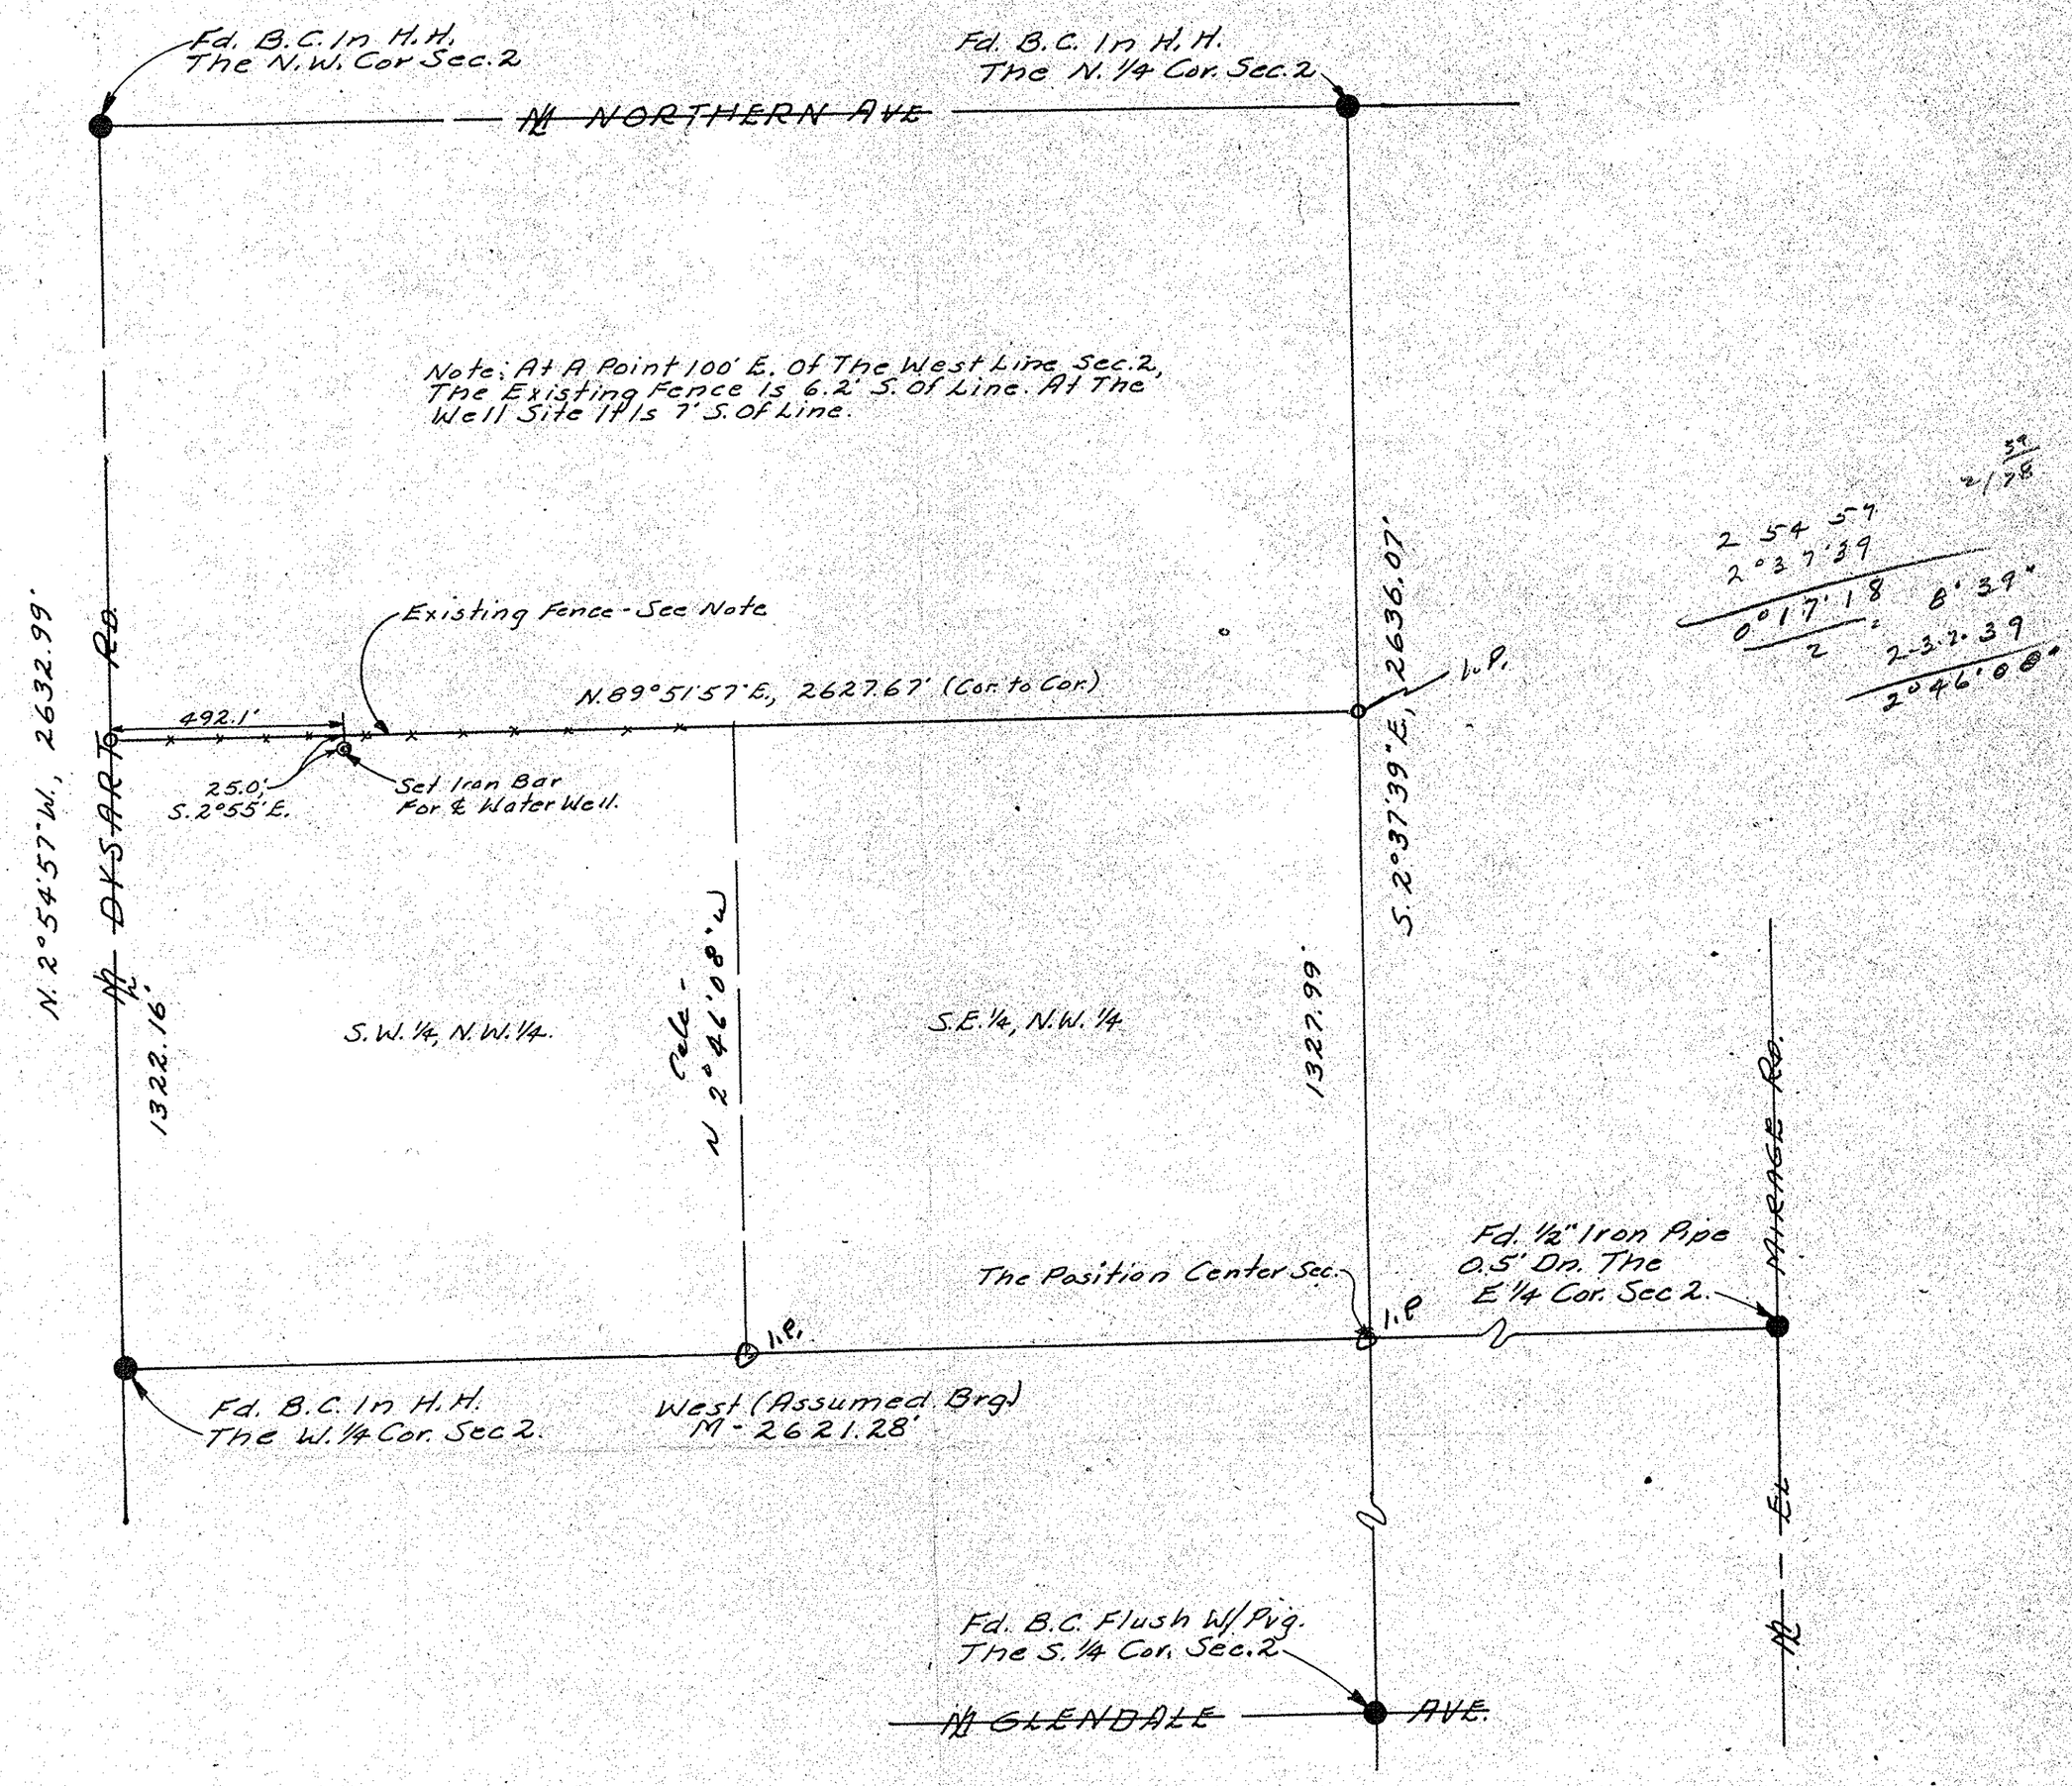

2 54 57
2°37'39
0°17'18
2
8'39"
2-32.39
2°46'08"

REPORT OF SURVEY

OF

A Proposed Well Site, The Location Being Described As Follows: Beginning At The N.W. Cor., S.W. 1/4, N.W. 1/4, Sec. 2, T.2 N., R.1 W., G.&S.R.B.&M., Mar. Co., Az., Thence N.89°51'57"E., 492.1' Along The North Line Said S.W. 1/4, N.W. 1/4 Sec. 2; Thence S.2°55'E., 25.0' To The ℄ Of Said Well.

N

Scale: 1" = 300'

LEGEND

- ● = Monument Found
- ● = Iron Pipe or Iron Bar Found
- ○ = 1/2" I.D. Iron Pipe Tagged L.S. 1681 Set This Survey
- R = Data From Maricopa County Records
- CR = Calculated From R
- M = Measured in Field
- CM = Calculated From M
- ×××× = Wire or Wood Fence
- o o o = Chain Link Fence
- ▭▭▭ = Block or Stone Wall
- H.H. - Hand Hole
- B.C. - Brass Cap.

CERTIFICATION: This will certify that the survey shown hereon was done under my supervision during the month of Sept. 1973.

Eugene V. Shelley

REGISTERED LAND SURVEYOR CERTIFICATE NO. 1681 SHELLEY ARIZONA U.S.A. Date Signed 9/20/73

Note: Survey Data Shown On Drawing L-73-8768 Rev. Hereon To Conform To Closed Boundary Data.

FOR

FENIX & SCISSON, INC.

ENGINEERS & CONTRACTORS
P.O. Box 15609
TULSA, OKLA.

ARIZONA SURVEYING SERVICE
5704 N. 27th AVENUE, PHOENIX, ARIZONA
Drawing No. L-73-9773, Phone: 242-0539

DIN# 56684-1/1
APLS