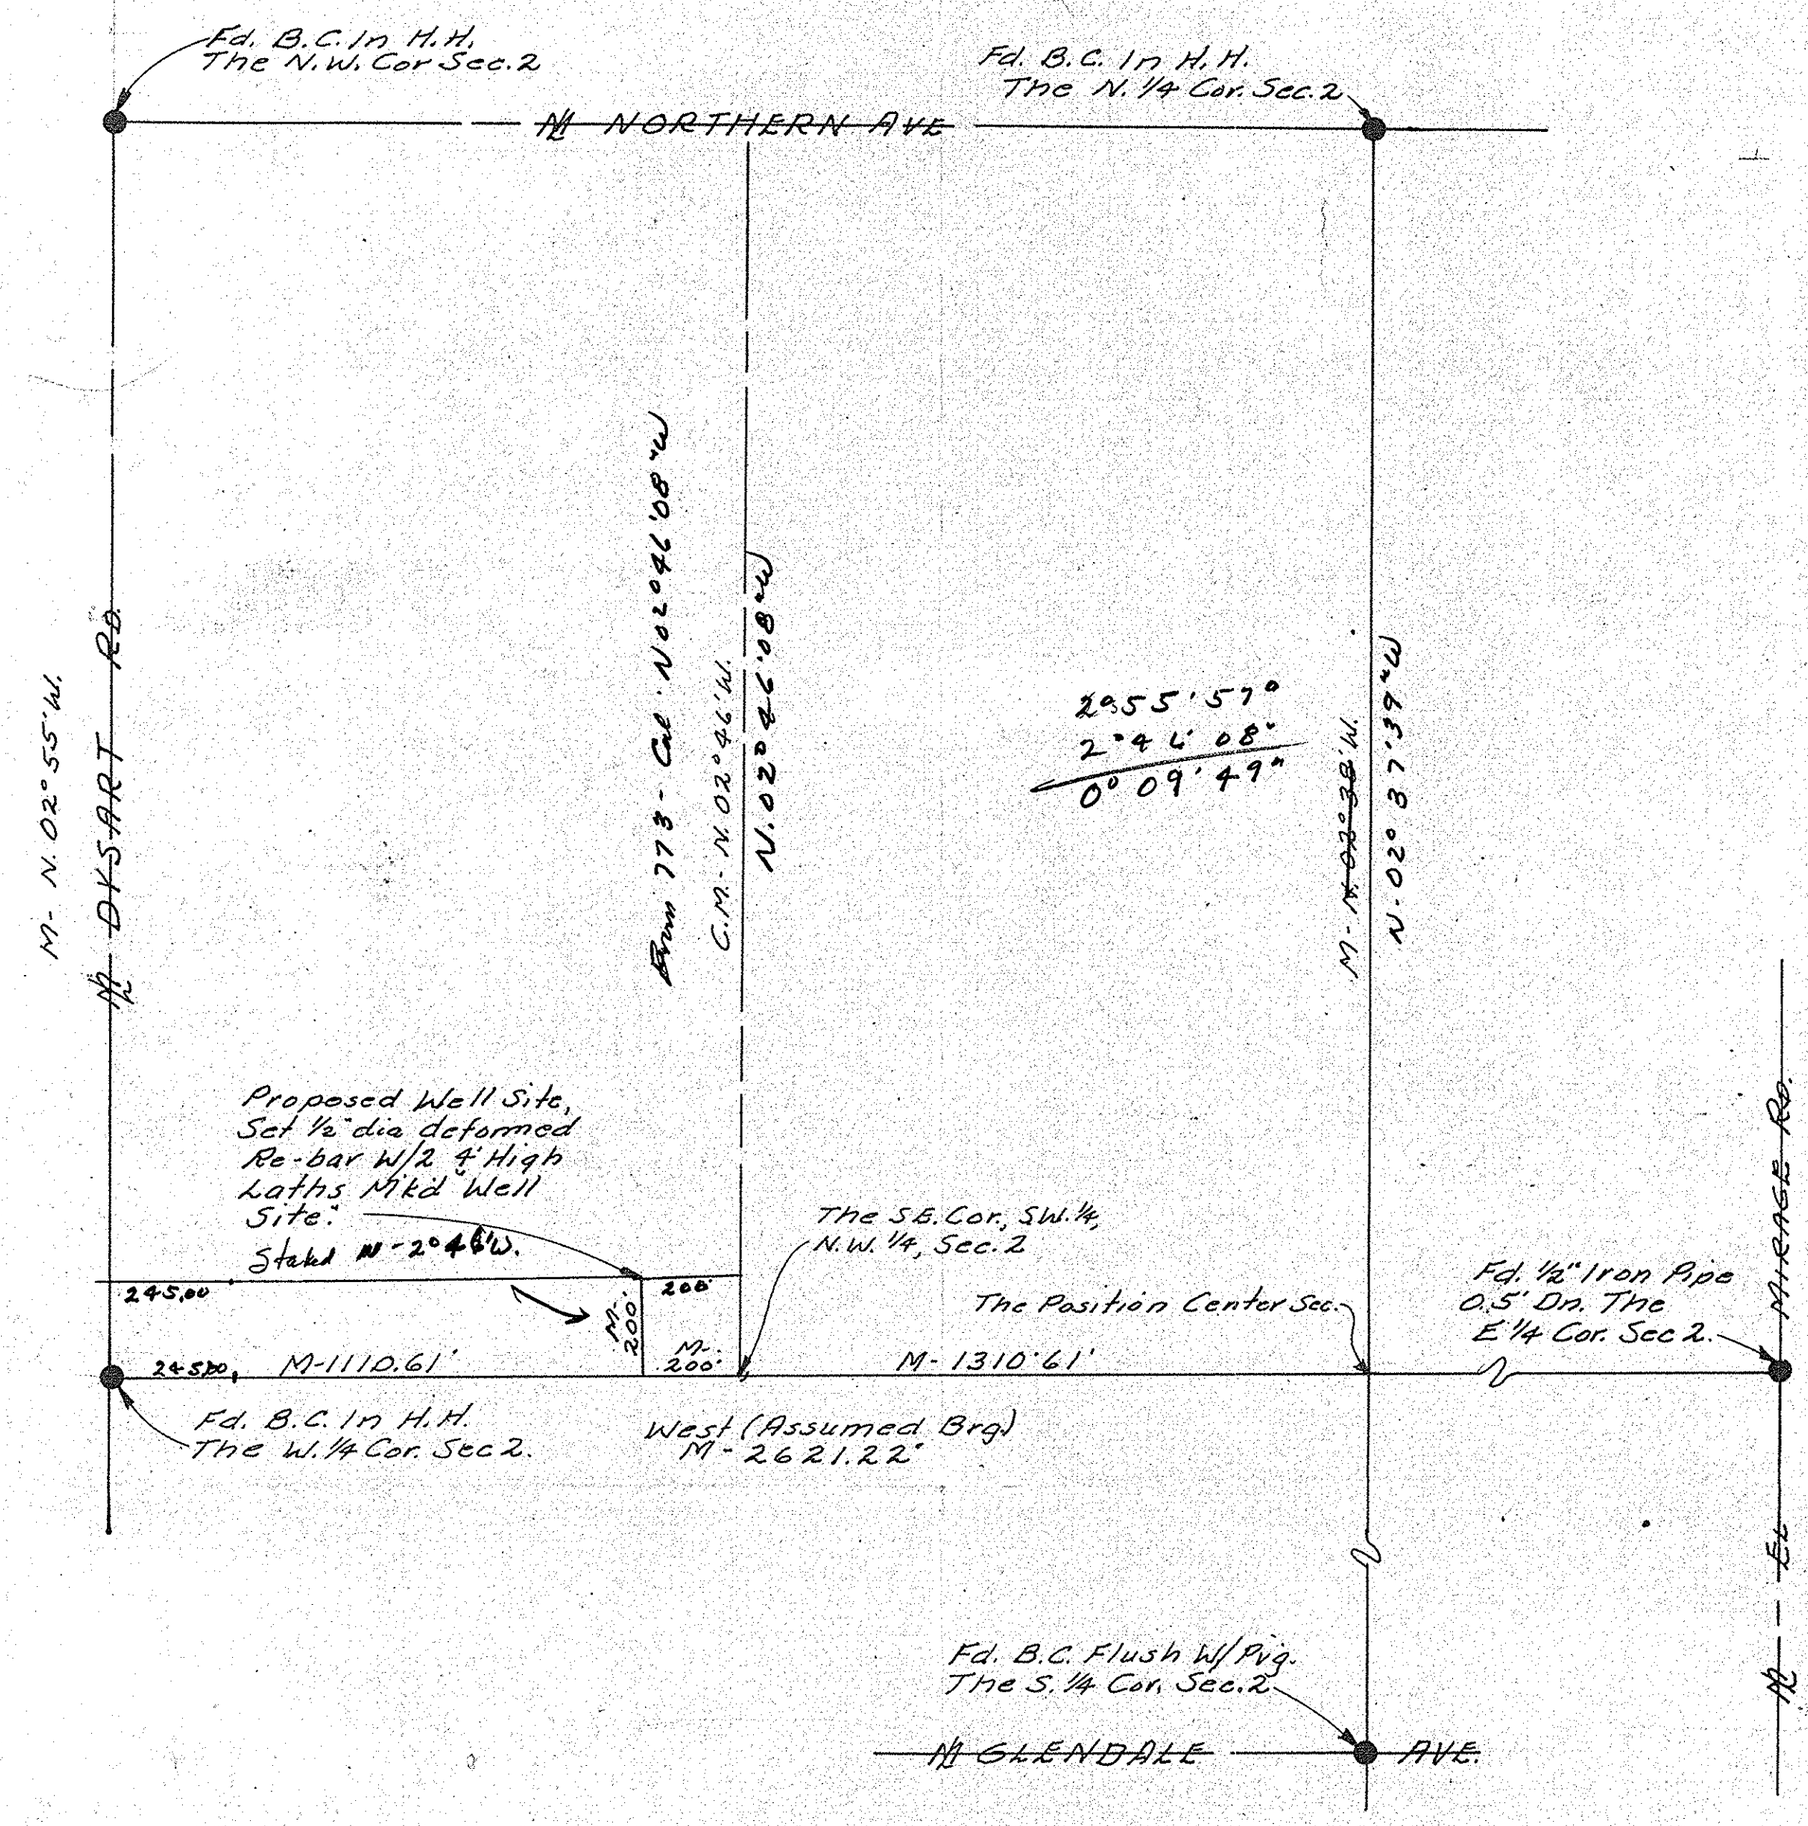

REPORT OF SURVEY

OF

A Proposed Well Site, The Location Of Which May Described As Follows: Beginning At The S.E. Cor. Of The S.W. 1/4, N.W. 1/4, Sec. 2, T. 2 N., R. 1 W. G&S.R. B&M., Thence West (Assumed Bearing) Along The E-W. Mid.-Sec. Line Of Sec. 2 A Distance Of 200 Feet; Thence N. 2°46' W., Parallel To The E. Line Of The W. 1/2, N.W. 1/4, Sec. 2, A Distance Of 200 Feet To The Center-Line Of A Proposed Well-Site.

N

Scale: 1" = 300'

LEGEND

- ● = Monument Found
- ● = Iron Pipe or Iron Bar Found
- ○ = 1/2" I.D. Iron Pipe Tagged L.S. 1681 Set This Survey
- R = Data From Maricopa County Records
- CR = Calculated From R
- M = Measured in Field
- CM = Calculated From M
- = Wire or Wood Fence
- = Chain Link Fence
- = Block or Stone Wall
- H.H. - Hand Hole
- B.C. - Brass Cap.

CERTIFICATION: This will certify that the survey shown hereon was done under my supervision during the month of August, 1973.

Eugene V. Skelley

REGISTERED LAND SURVEYOR CERTIFICATE NO. EUGENE V. SKELLEY 8/29/73 ARIZONA U.S.A.

FOR

FENIX & SCISSON, INC.

ENGINEERS & CONTRACTORS
P.O. Box 15609
TULSA, OKLA.

ARIZONA SURVEYING SERVICE
5704 N. 27th AVENUE, PHOENIX, ARIZONA
Drawing No. L-73-8768, Phone: 242-0539

DIN# 56689 - 1/1
APLS