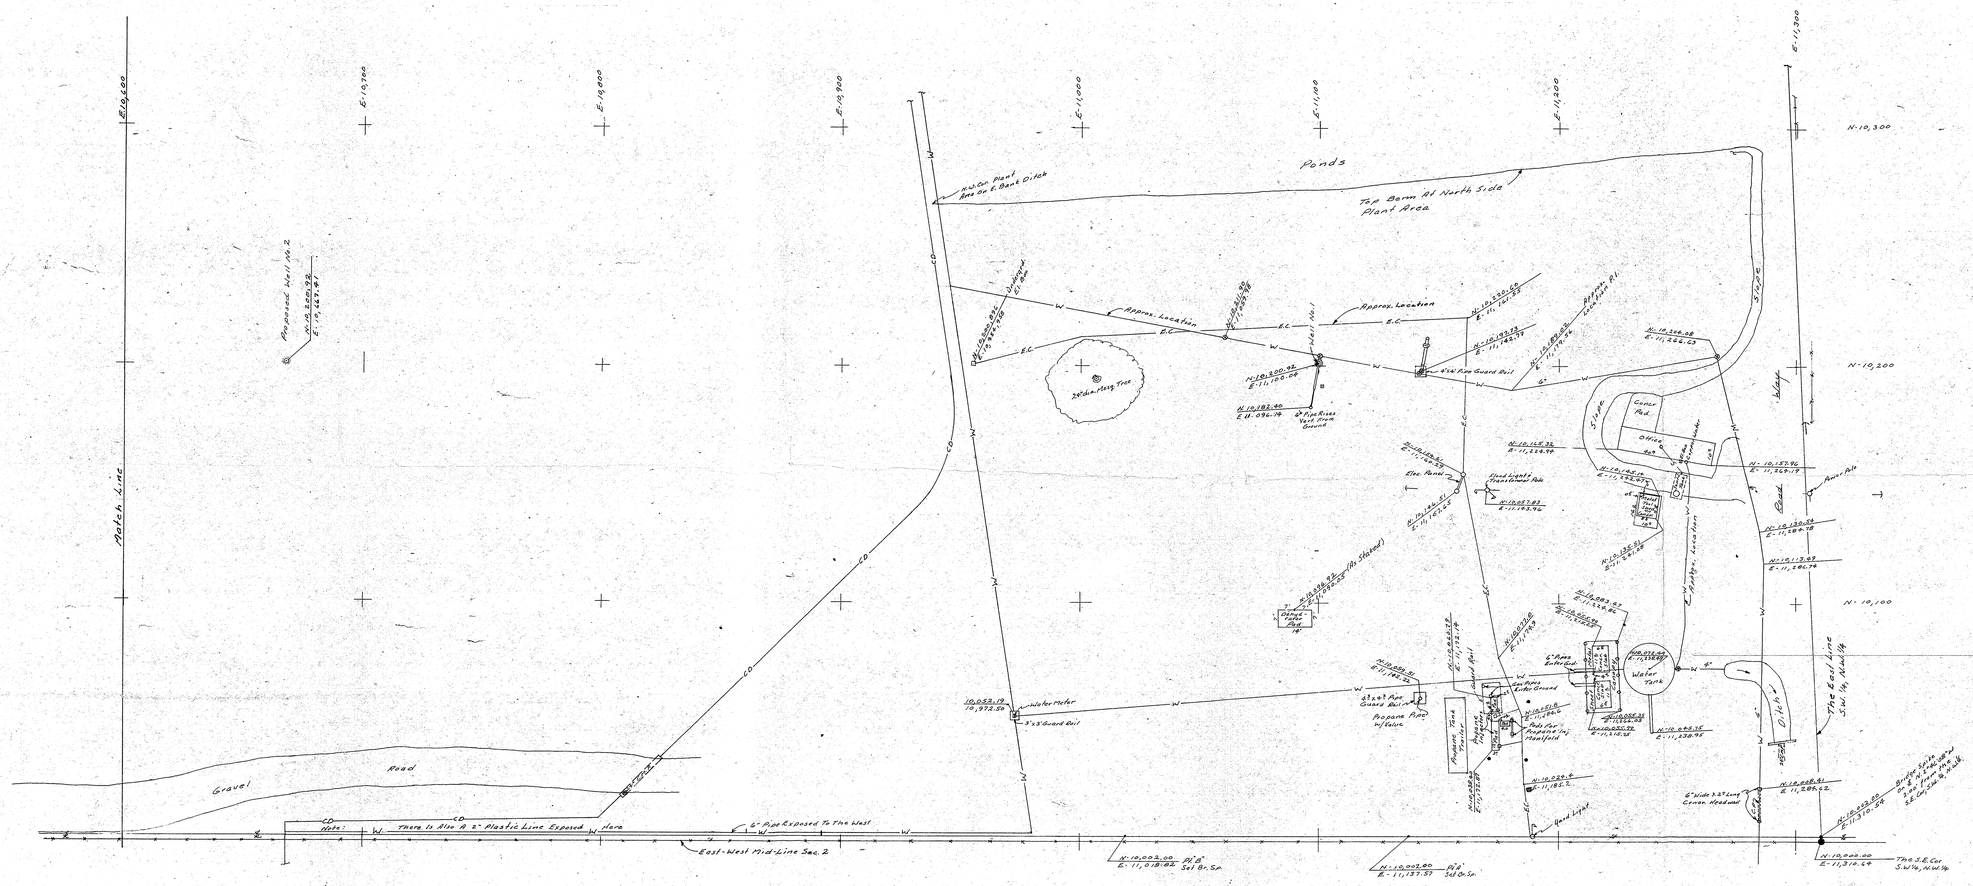

REPORT OF SURVEY

OF

A Portion of the S.W. 1/4, N.W. 1/4, Sec. 2, T. 2 N., R. 1 W., G. & S.R.B. & M., Maricopa County, Arizona - Showing Certain Existing and Proposed Installations.

FOR

FENIX & SCISSON, INC.
Engineers & Contractors
Tulsa, Oklahoma

N

Scale: 1" = 20'

LEGEND

- ● = Monument Found
- ● = Iron Pipe or Iron Bar Found
- ○ = 1/2" I.D. Iron Pipe Tagged L.S. 1681 Set This Survey
- R = Data From Maricopa County Records
- CR = Calculated From R
- M = Measured in Field
- CM = Calculated From M
- = Wire or Wood Fence
- = Chain Link Fence
- = Block or Stone Wall
- • = 4" Dia Iron Pipe Guard Posts 3½ High & Set In Concr.
- W — Water Line
- E.C. — Electrical Underground Line

CERTIFICATION: This will certify that the survey shown hereon was done under my supervision during the month of July, 1974.

Eugene P. Holden

ARIZONA SURVEYING SERVICE
2802 W. Solano Dr., N.
Phoenix, Arizona Phone: 242-3609
Drawing No. L-74-6807
Sheet 2 of 3

DIN#56690-2/2