REPORT OF SURVEY

OF

A Portion of the S.W. 1/4, N.W. 1/4, Sec. 2, T. 2 N., R. 1 W., G. & S.R.B. & M., Maricopa County, Arizona - Showing Certain Existing and Proposed Installations.

FOR

FENIX & SCISSON, INC.
Engineers & Contractors
Tulsa, Oklahoma

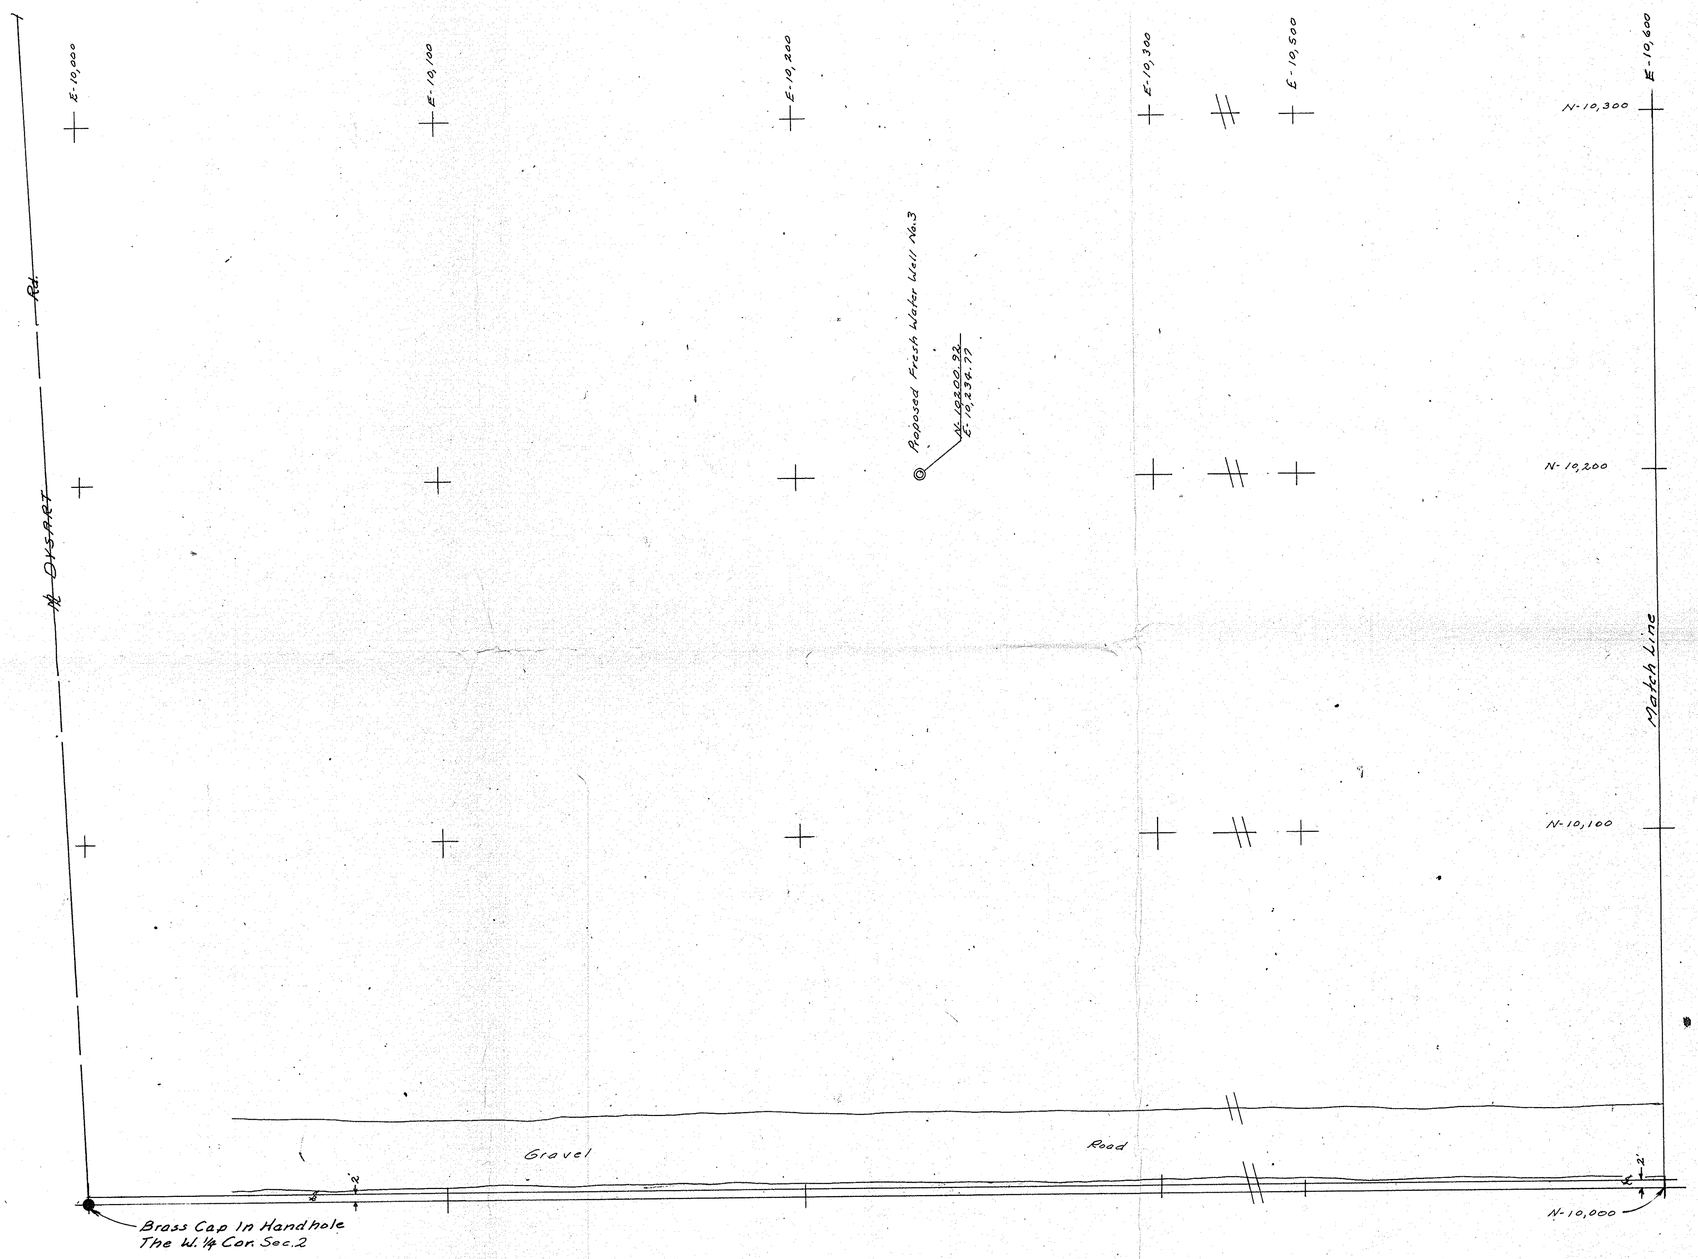

N

Scale: 1" = 20'

LEGEND

- ● = Monument Found
- ● = Iron Pipe or Iron Bar Found
- ○ = 1/2" I.D. Iron Pipe Tagged L.S. 1681 Set This Survey
- R = Data From Maricopa County Records
- CR = Calculated From R
- M = Measured in Field
- CM = Calculated From M
- = Wire or Wood Fence
- = Chain Link Fence
- = Block or Stone Wall

Note: A Pipe Line Presently Under Construction Along The North Side Of The Gravel Road Is Not Located This Survey.

CERTIFICATION: This will certify that the survey shown hereon was done under my supervision during the month of July, 1974

Eugene V. Williams

REGISTERED LAND SURVEYOR
CERTIFICATE NO.
1681
EUGENE V.
WILLIAMS
Date Signed 7/30/74
ARIZONA, U.S.A.

ARIZONA SURVEYING SERVICE
2802 W. Solano Dr., N.
Phoenix, Arizona Phone: 242-3609

Drawing No. L-74-6807

Sheet 3 of 3

DIN# 56690-3/3
APLS