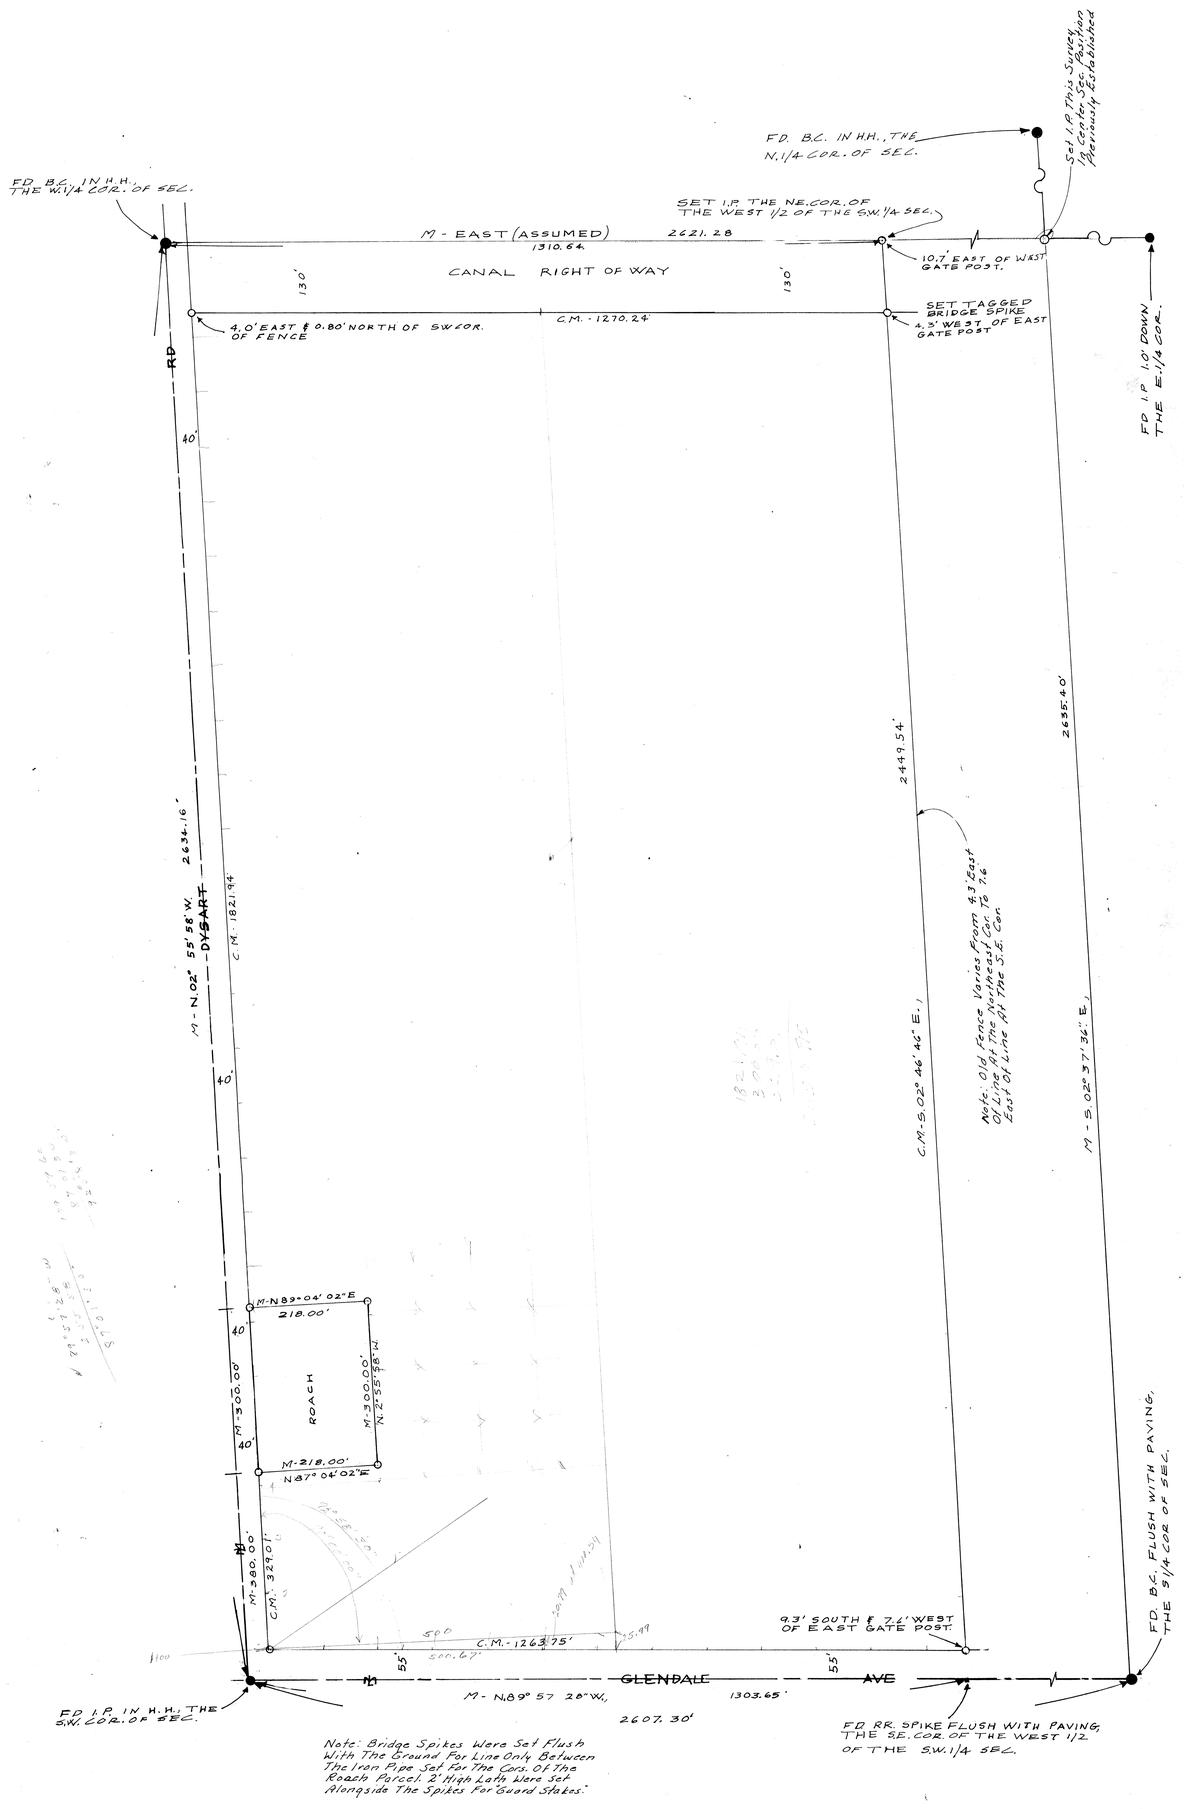

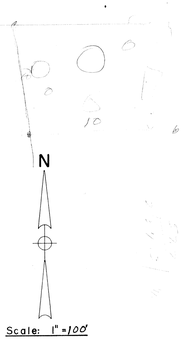

REPORT OF SURVEY

OF

THAT PORTION OF THE SW1/4 SEC. 2, T.2N, R.1W. G.& S.R. B.&M. SHOWN HEREON.

FOR

THE SOUTHWEST SALT Co.

P.O. Bx. 1237, LITCHFIELD PARK, ARIZ.

LEGEND

- ● = Monument Found
- ● = Iron Pipe or Iron Bar Found
- ○ = 1/2" I.D. Iron Pipe Tagged L.S. 1681 Set This Survey
- R = Data From Maricopa County Records
- CR = Calculated From R
- M = Measured In Field
- CM = Calculated From M
- Wire or Wood Fence
- Chain Link Fence
- Block or Stone Wall

CERTIFICATION: This will certify that the survey shown hereon was done under my supervision during the month of Oct., 1973.

Eugene W. Kelley 10/24/73

ARIZONA SURVEYING SERVICE
5704 N. 27th AVENUE, PHOENIX, ARIZONA
Drawing No. L-73-10870, Phone: 242-0539

DIN #: 56691-1/1
APLS