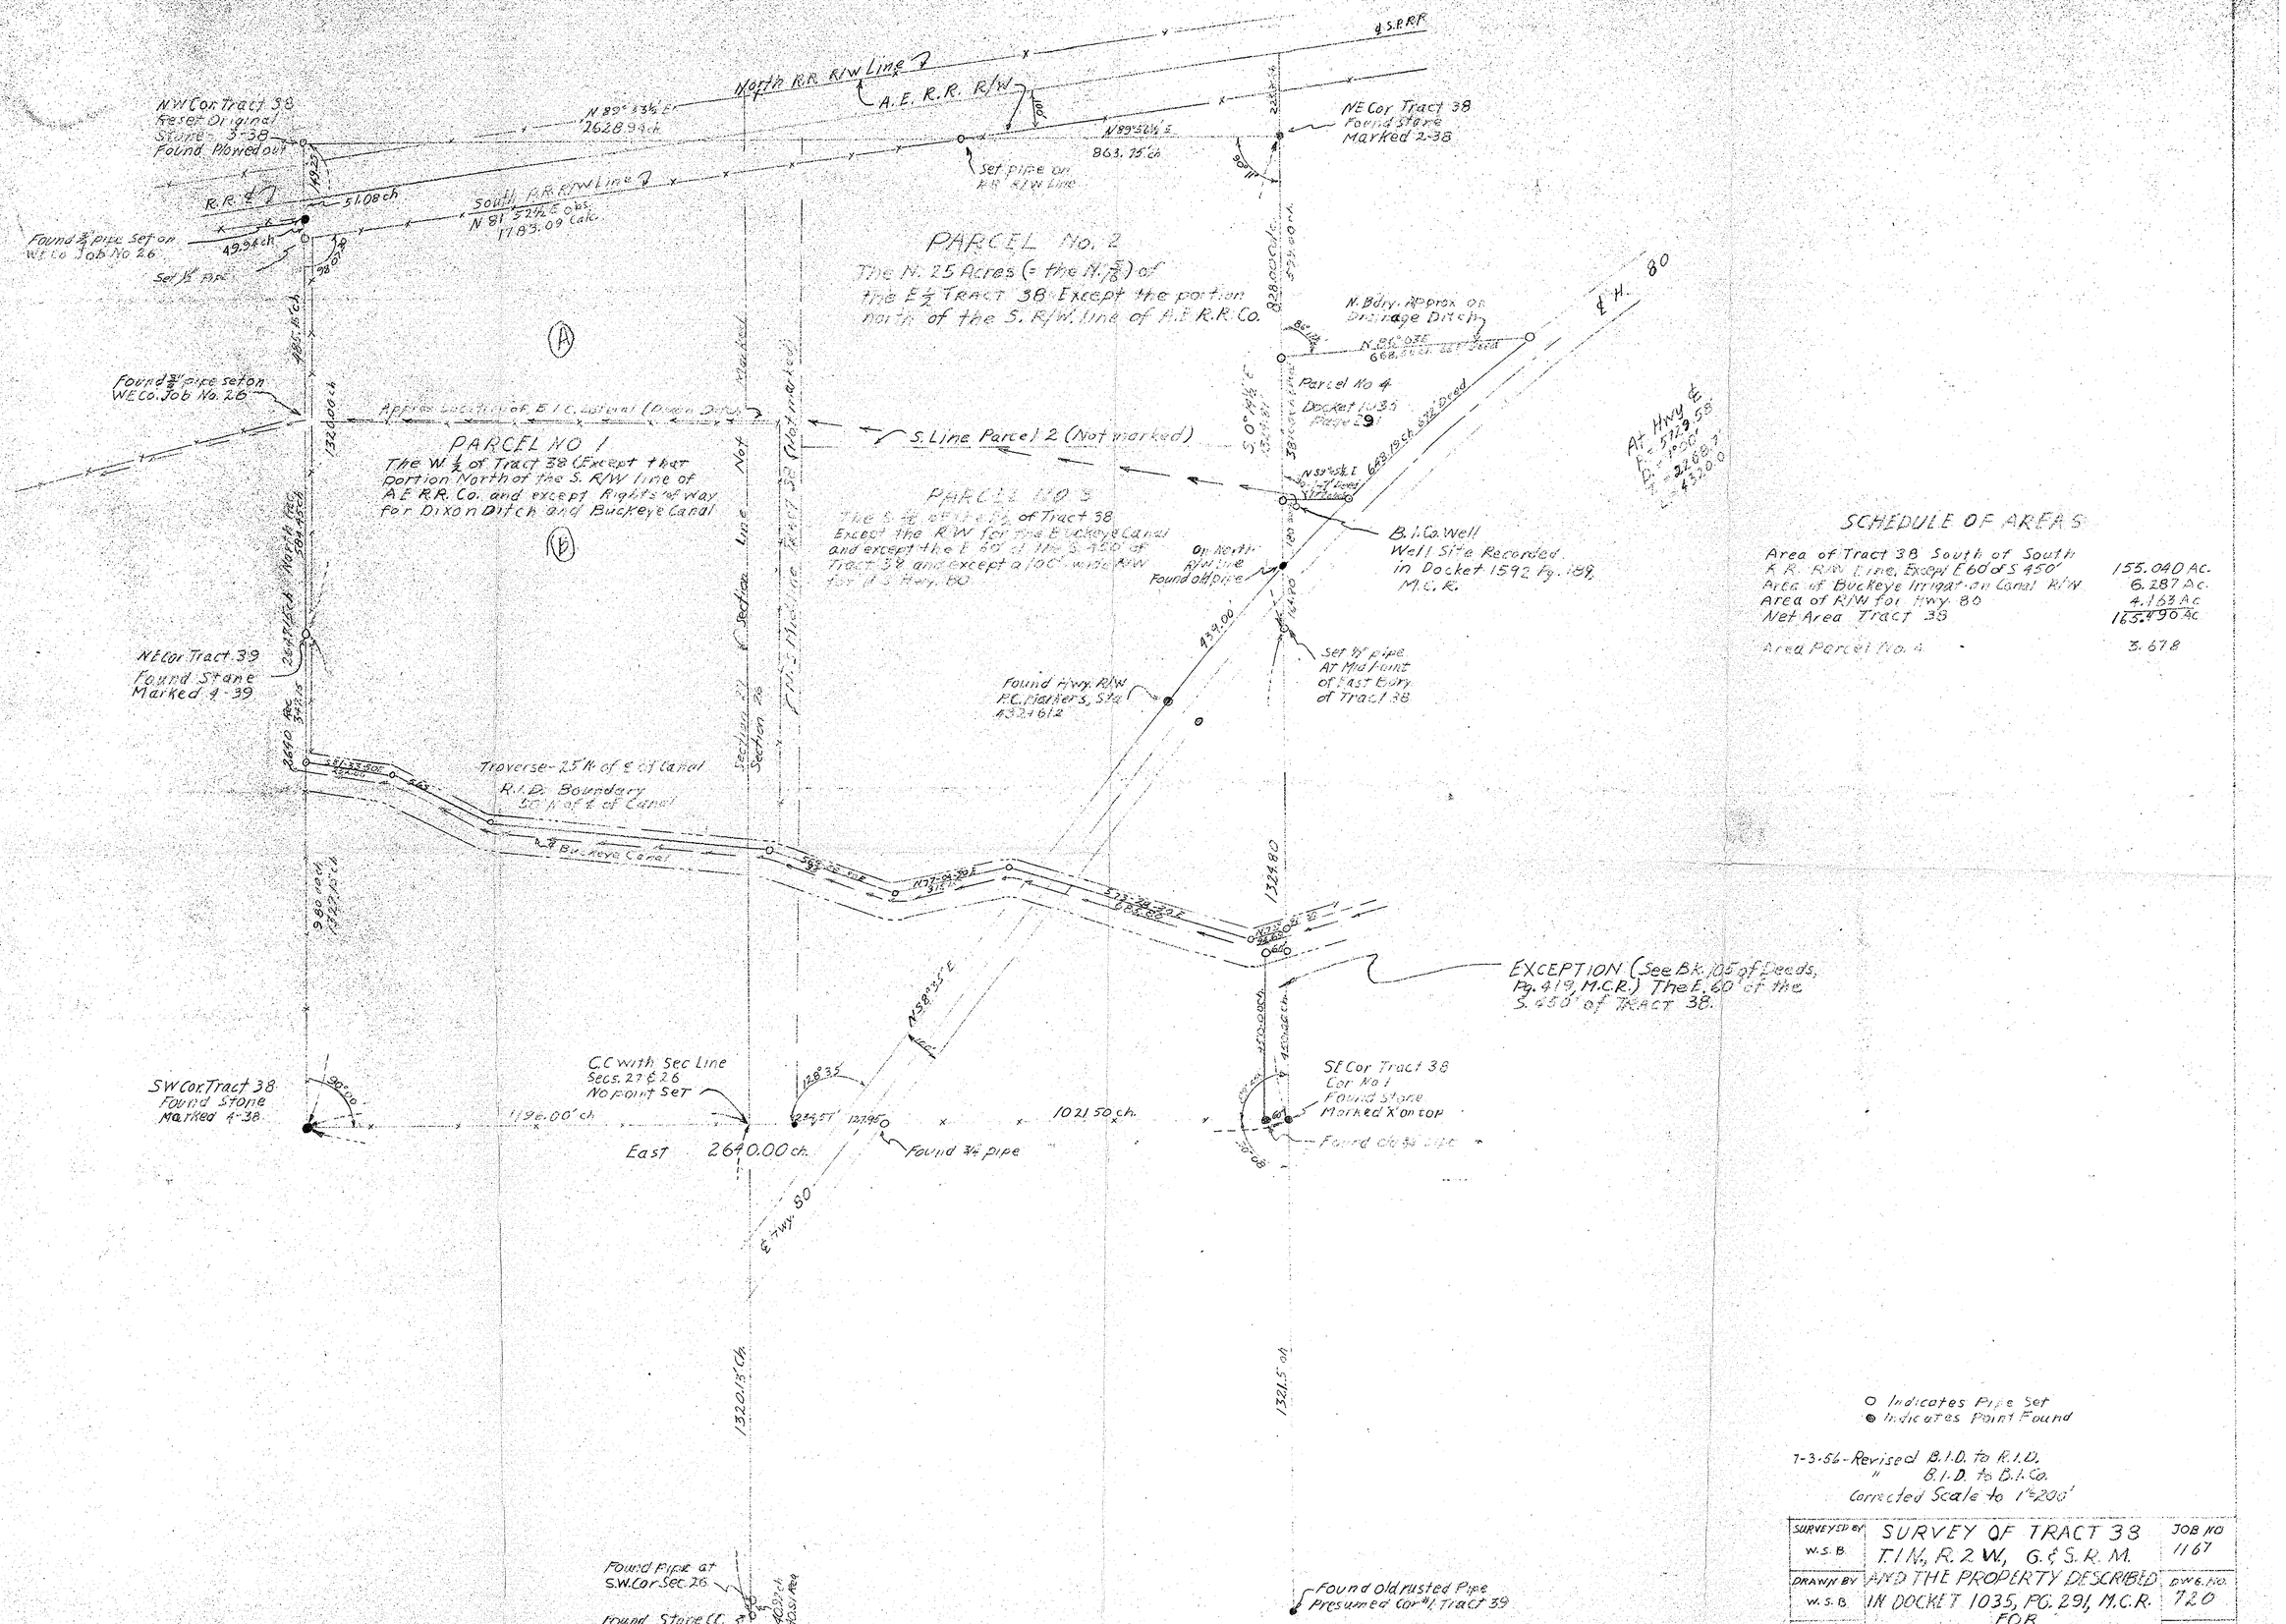

SCHEDULE OF AREAS

Area of Tract 38 South of South R.R. R/W Line, Except E 60' of S 450'	155.040 Ac.
Area of Buckeye Irrigation Canal R/W	6.287 Ac.
Area of R/W for Hwy. 80	4.163 Ac
Net Area Tract 38	165.490 Ac
Area Parcel No. 4	3.678

○ Indicates Pipe Set
● Indicates Point Found

7-3-56 - Revised B.I.D. to R.I.D.
" B.I.D. to B.I.Co.
Corrected Scale to 1"=200'

SURVEYED BY W.S.B.	SURVEY OF TRACT 38 T.1N., R.2W., G.&S.R.M.	JOB NO 1167
DRAWN BY W.S.B.	AND THE PROPERTY DESCRIBED IN DOCKET 1035, PG. 291, M.C.R. FOR	DWG. NO. 720
CHECKED BY K.W.J.	MRS. WILLIE A. OSBORN PHOENIX TITLE & TRUST CO.	SHEET NO. 1 of 1
SCALE 1"=200'	WILLIAMS ENGINEERING COMPANY CONSULTING ENGINEERS & SURVEYORS PHOENIX, ARIZONA	DATE Feb. 1956

DIN# 56693 - 1/1
APLS