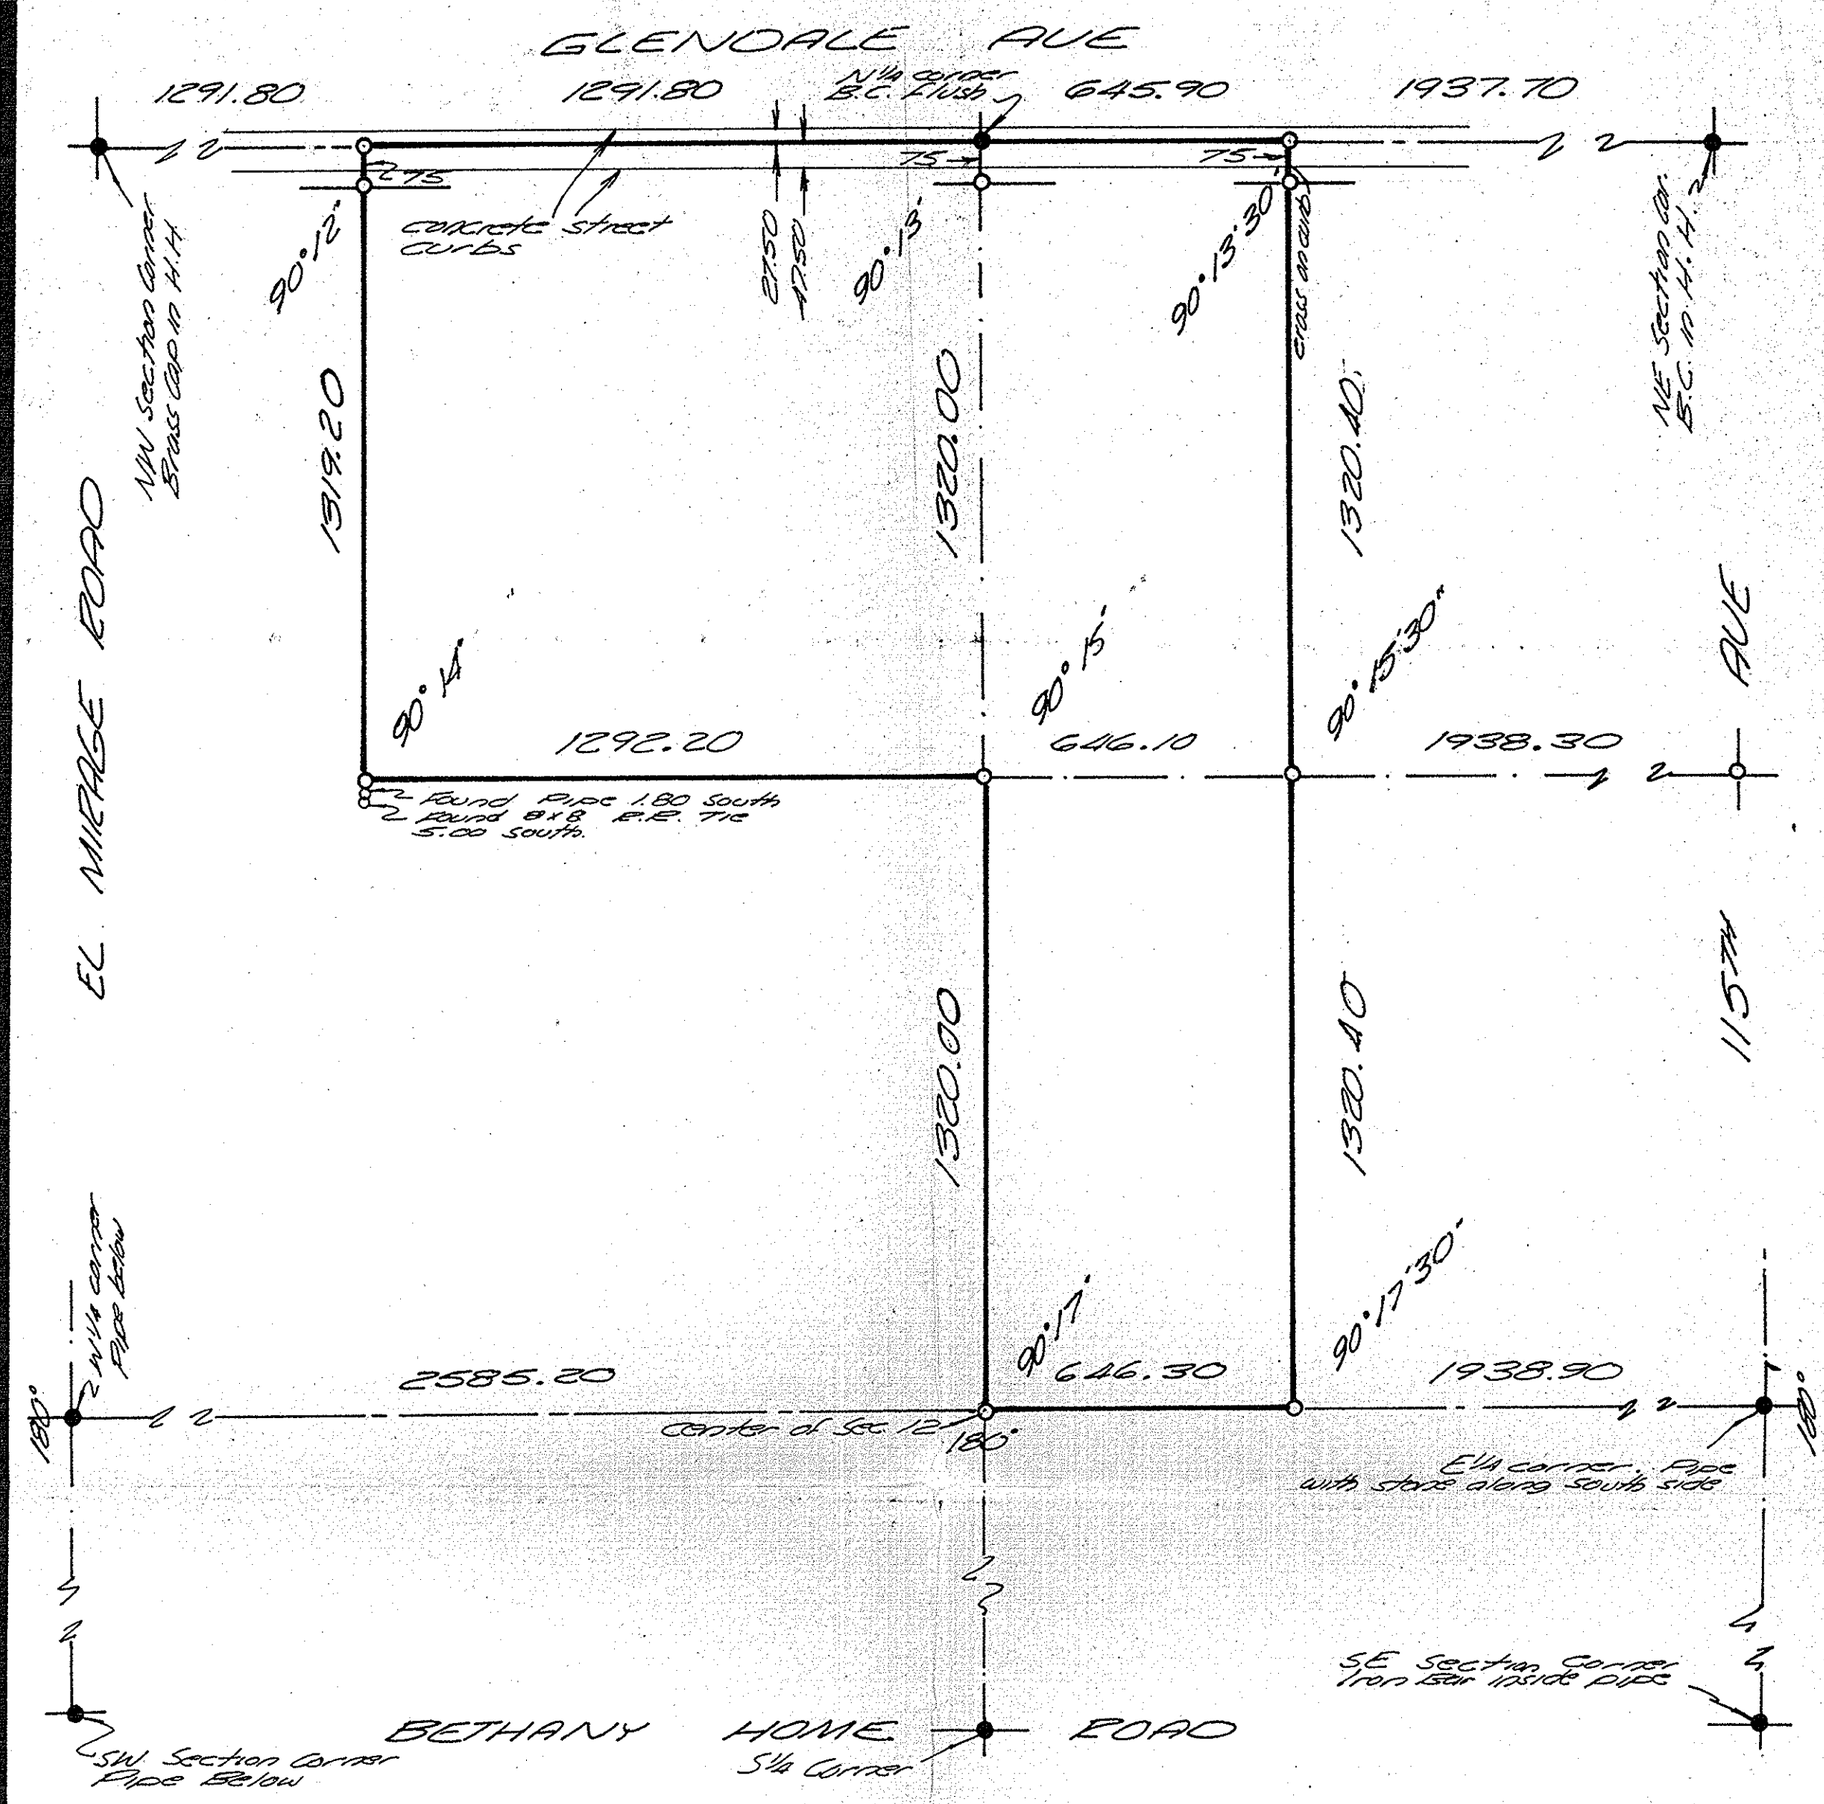

MAP SHOWING RESULTS OF SURVEY OF PART OF SECTION 12, T. 2 N., R. 1 W., MARICOPA COUNTY

SURVEYED MARCH 1973 FOR
TANNER BROS. CONTRACTING CO.

○ Indicates Iron Pipe set

REGISTERED LAND SURVEYOR
CERTIFICATE NO. 7247
MICHAEL PAIGE WIER
Date Signed
ARIZONA, U.S.A.

3-28-73

JOB NO. 2764

SCALE: 1" = 300'

WIER ENGINEERING COMPANY
CIVIL ENGINEERS AND LAND SURVEYORS
713 ARIZONA TITLE BUILDING, PHOENIX, ARIZONA 85003—254-6374

DIN # 56694-1/1
APLS