REPORT OF SURVEY

OF

That Part of the N.E.¼ of Section 10, T.2 N., Range 1 West of the G.&S.R.B.&M. hereon shown.

FOR

ROACH and BAKER
7033 N. DYSART ROAD
GLENDALE, ARIZONA

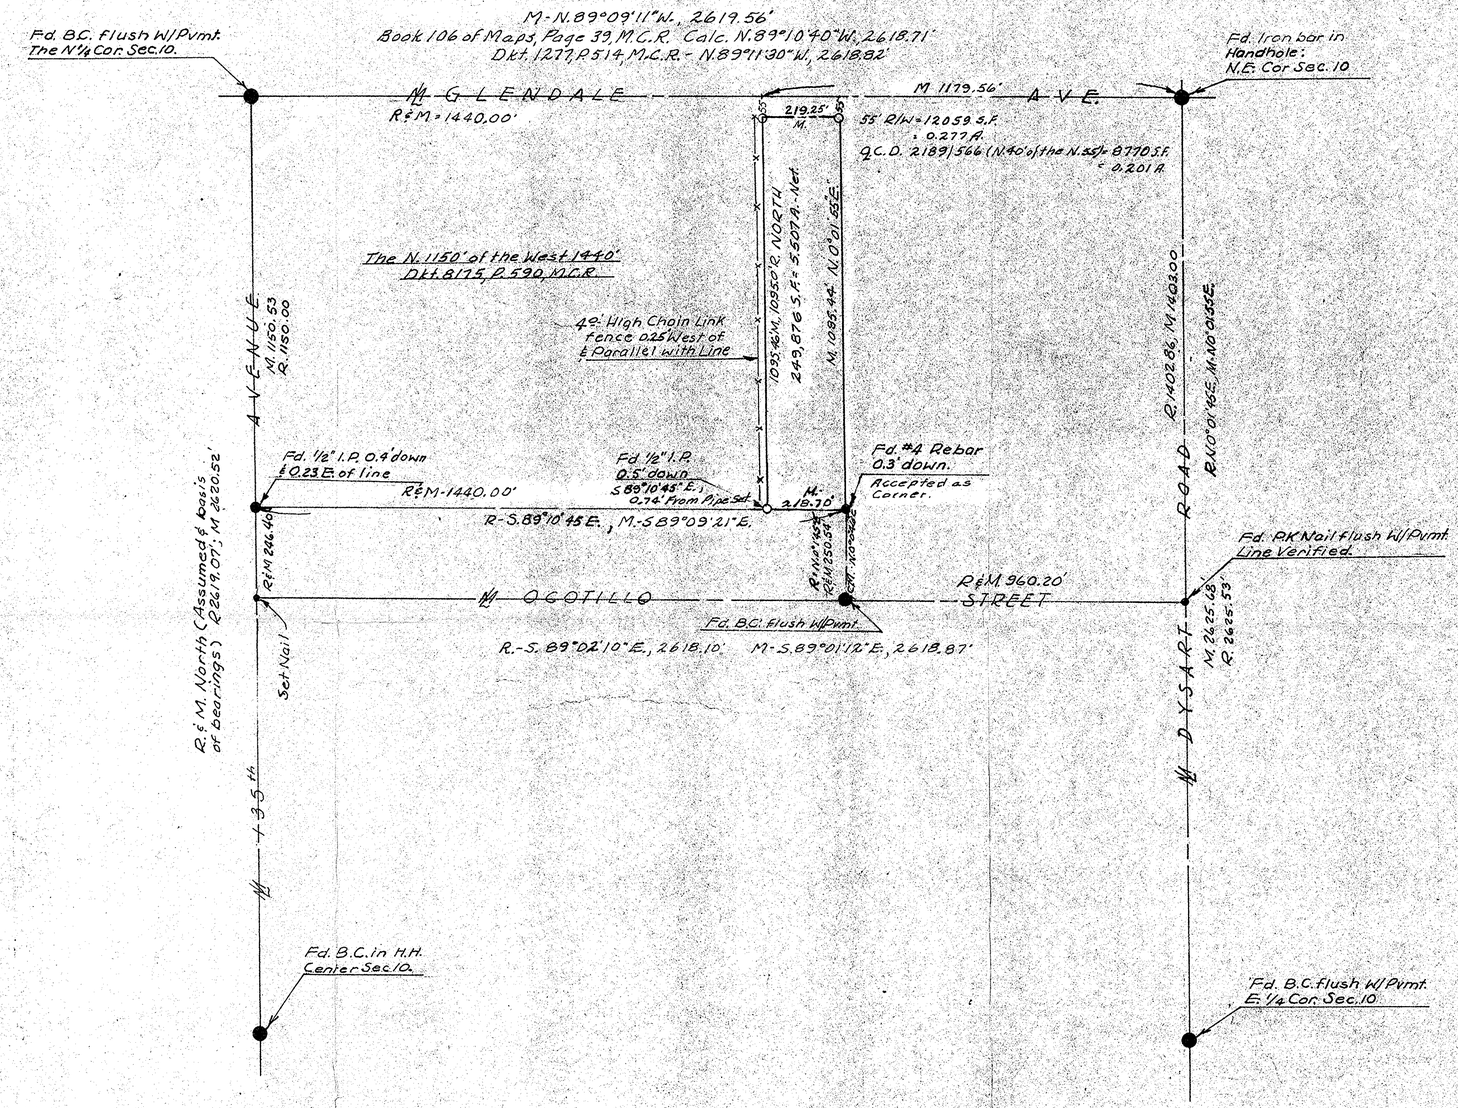

Scale: 1" = 200'

LEGEND

- = Asphaltic Concrete Paving
- ● = Monument Found
- ● = Iron Pipe or Iron Bar Found
- ○ = 1/2" I.D. Iron Pipe Tagged L.S. 16811 Set This Survey
- R = M.C.R. and/or Description Furnished (Book 106 of Maps, P.39)
- CR = Calculated From R
- M = Measured In Field
- CM = Calculated From M
- = Power Pole
- = Telephone Pole
- = Power & Telephone Pole
- —S— = Sanitary Sewer Line
- —W— = Water Line
- —G— = Gas Line
- ⊗ = Valve
- = Center line Drainage
- —T— = Underground Telephone Cable
- B.C. = Brass Cap
- H.H. = Handhole
- C.P. = Concrete Pipe
- = Water Meter
- = Sewer Cleanout
- = Elev to read
- = Underground Irrigation Sprinkler Head
- = Street Light Pole

Note: Revised 8/21/83 to make the West line of the parcel shown the East line of the parcel described in Dkt. 8175 on Page 590, M.C.R. Said instrument not being previously available and Senior to Dkt. 13774, Pages 6, 7, & 9, M.C.R.

Eugene W. Shelley, RLS 16811

CERTIFICATION: This will certify that the survey shown hereon was done under my supervision during the month of Jan. & Feb. 1983

REGISTERED LAND SURVEYOR CERTIFICATE NO. 16811 HOWARD L. MEREDITH 12/31/1983 ARIZONA U.S.A.

REGISTERED LAND SURVEYOR CERTIFICATE NO. 16811 EUGENE W. SHELLEY 8/21/83 ARIZONA, U.S.A.

Drawing No. L83-1898

, PHOENIX, ARIZONA
, PH: 840-1286, 242-3609

Rev - 7-9-83 to add data

DIN# 56695-1/1
APLS