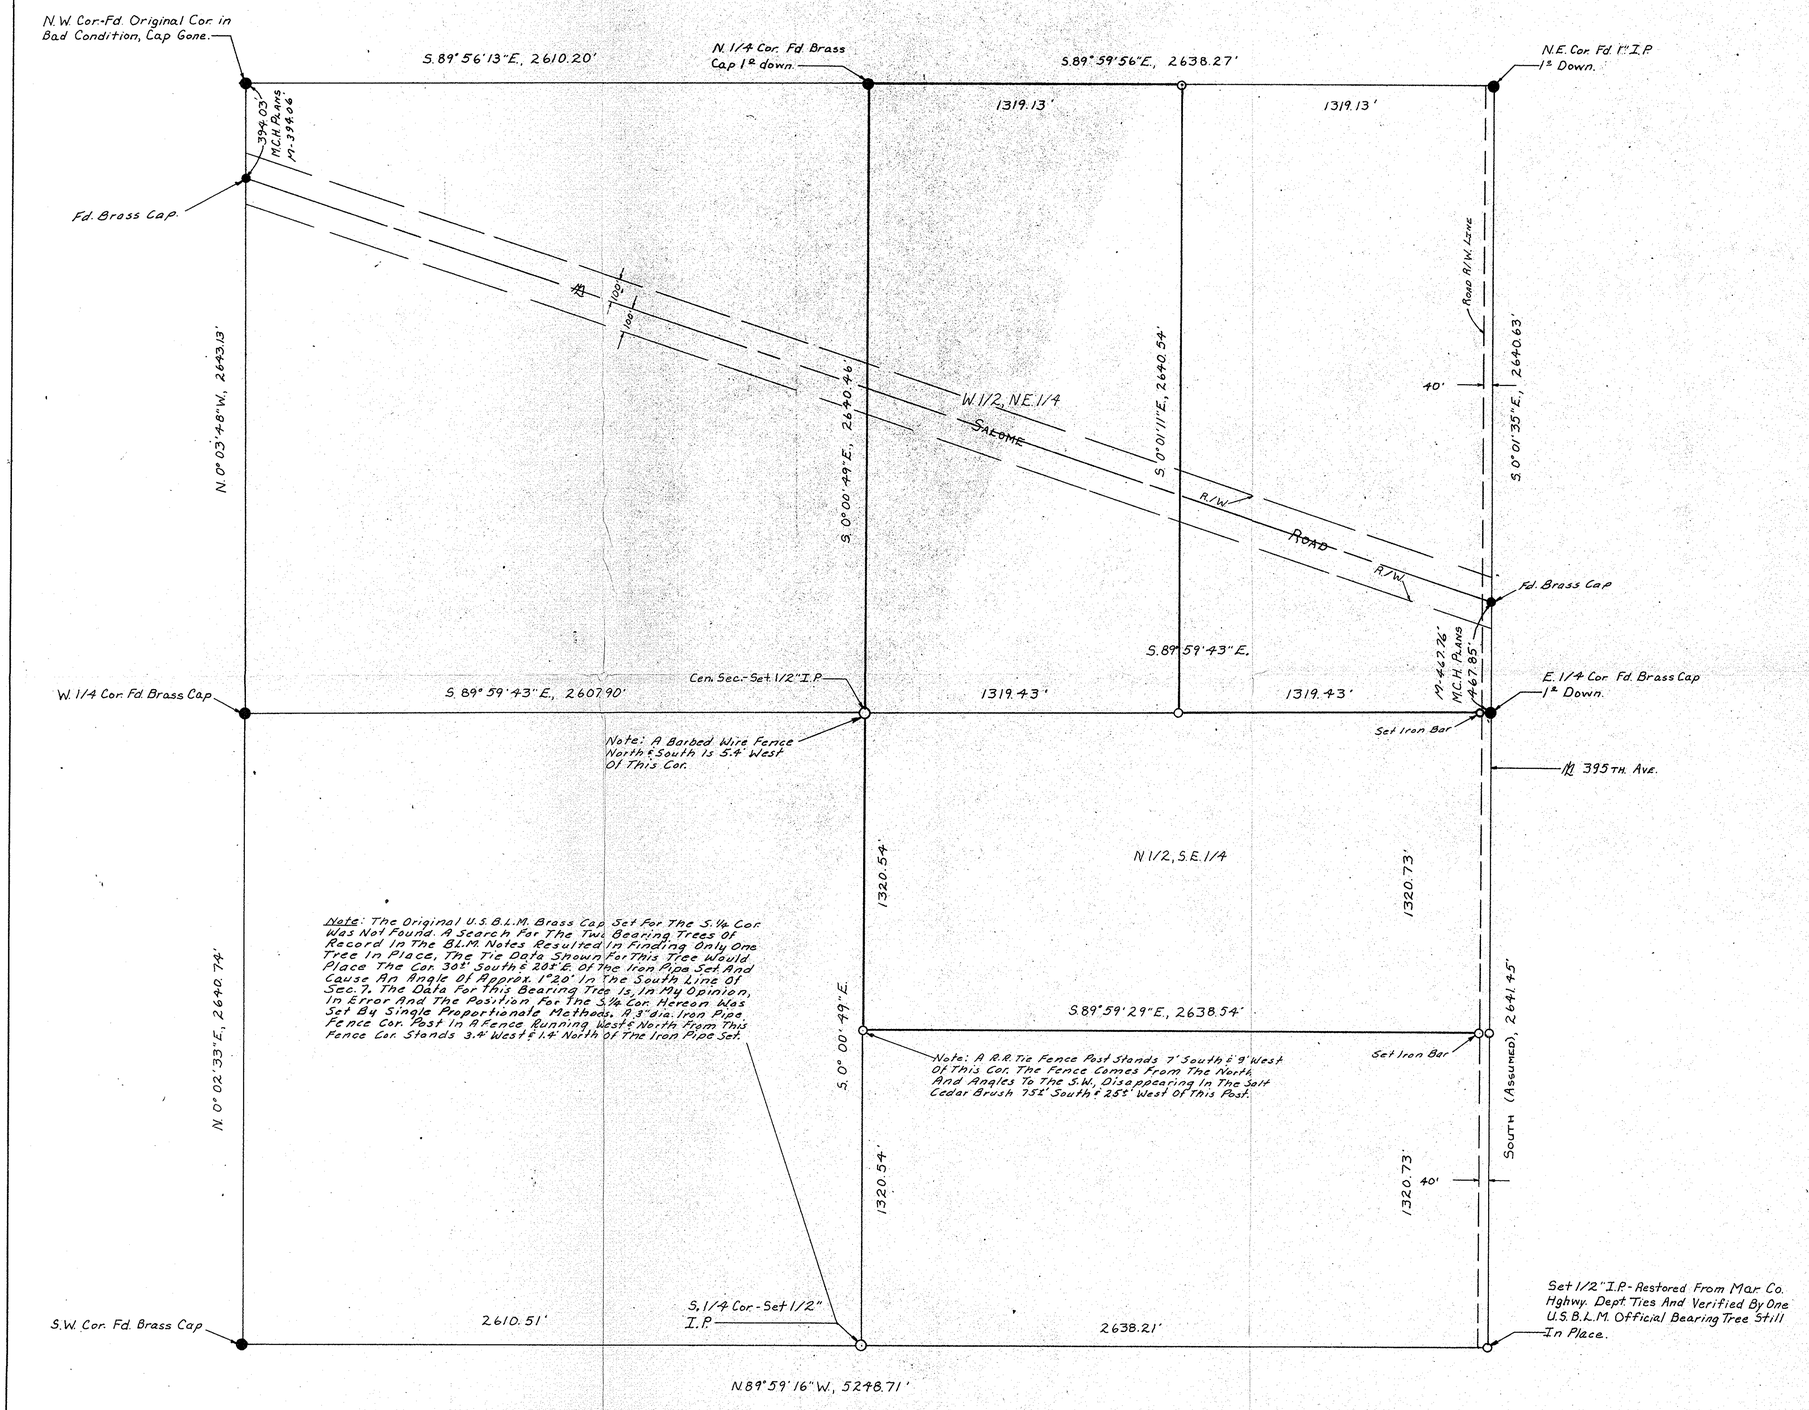

REPORT OF SURVEY

OF

The W.1/2, N.E.1/4, and the N.1/2, S.E.1/4 of Sec.7, T.1N.-R.6W. G.&S.R.B.&M.

FOR

TURNER RANCH Co.

Star Route 304
Buckeye, Arizona

N

Scale: 1" = 300'

LEGEND

- ● = Monument Found
- ● = Iron Pipe or Iron Bar Found
- ○ = 1/2" I.D. Iron Pipe Tagged L.S. 1681 Set This Survey
- R = Data From Maricopa County Records
- CR = Calculated From R
- M = Measured in Field
- CM = Calculated From M
- = Wire or Wood Fence
- = Chain Link Fence
- = Block or Stone Wall

Note: All Distances Hereon Are 'M'.

CERTIFICATION: This will certify that the survey shown hereon was done under my supervision during the month of August and September 1972.

Eugene V. Shelley 9/16/72

ARIZONA SURVEYING SERVICE
5704 N. 27th AVENUE, PHOENIX, ARIZONA
Drawing No. L-72-8726 Phone: 242-0539

DIN# 56696-1/1