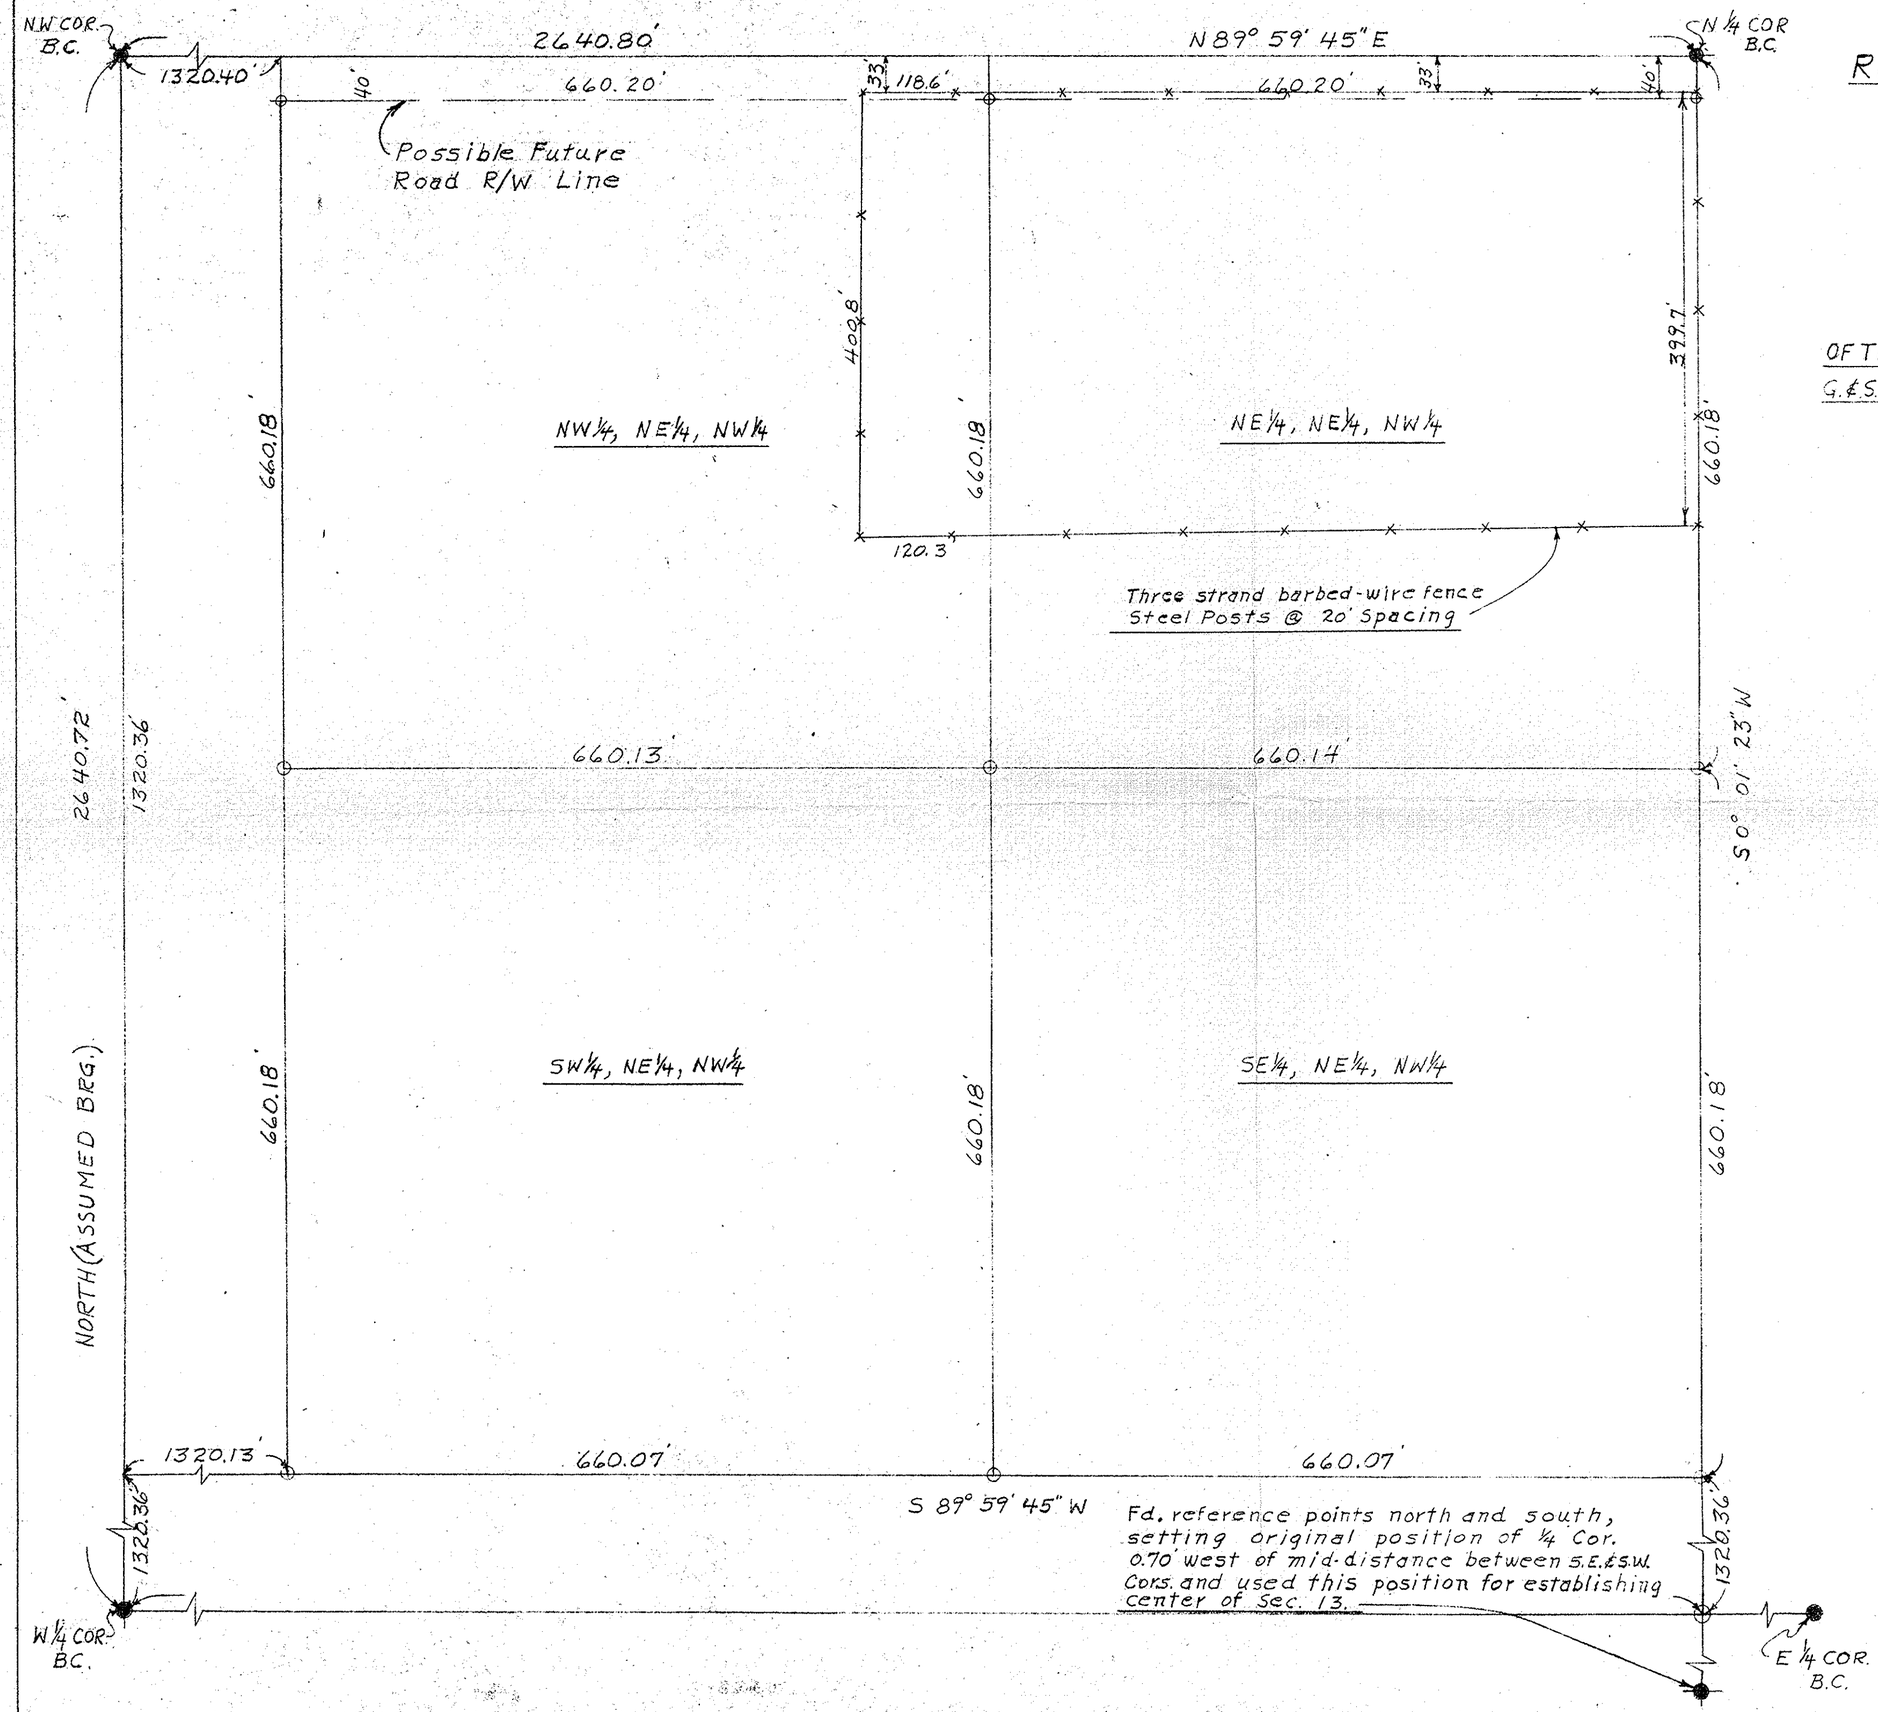

REPORT OF SURVEY

FOR

MRS. RUTH CLAY

APT. 3 · 4725 N TH 15 TH AVE.

PHOENIX, ARIZONA

OF THE PORTION OF SEC. 13, T.1N., R.6W.
G.&S.R.B.&M., MAR. CO. ARIZONA SHOWN HEREON

N

Scale: 1" = 100'

LEGEND

● - B.L.M. Sec. & 1/4 Sec. Cor. Fd. Except as noted

○ - Iron Pipe Tagged LS 1681 Set This Survey

Note: All distances and Bearings Not Otherwise Designated are Field Measurement

This will certify that the Survey shown hereon was done under my supervision during the month of January 1970

Eugene V. Shelley

2/9/70

ARIZONA SURVEYING SERVICE

2802 W. Solano Dr. N., PHOENIX ARIZONA

DRAWING No. L-70-1573

DIN # 56697-1/1
APLS