REPORT OF SURVEY

OF PORTIONS OF SECTION 28, T.1N, R.1W, G.&S.R.B.&M.

PREPARED FOR

MR. EARLE RAYNER

RT 1, BOX 21,
GOODYEAR, ARIZONA

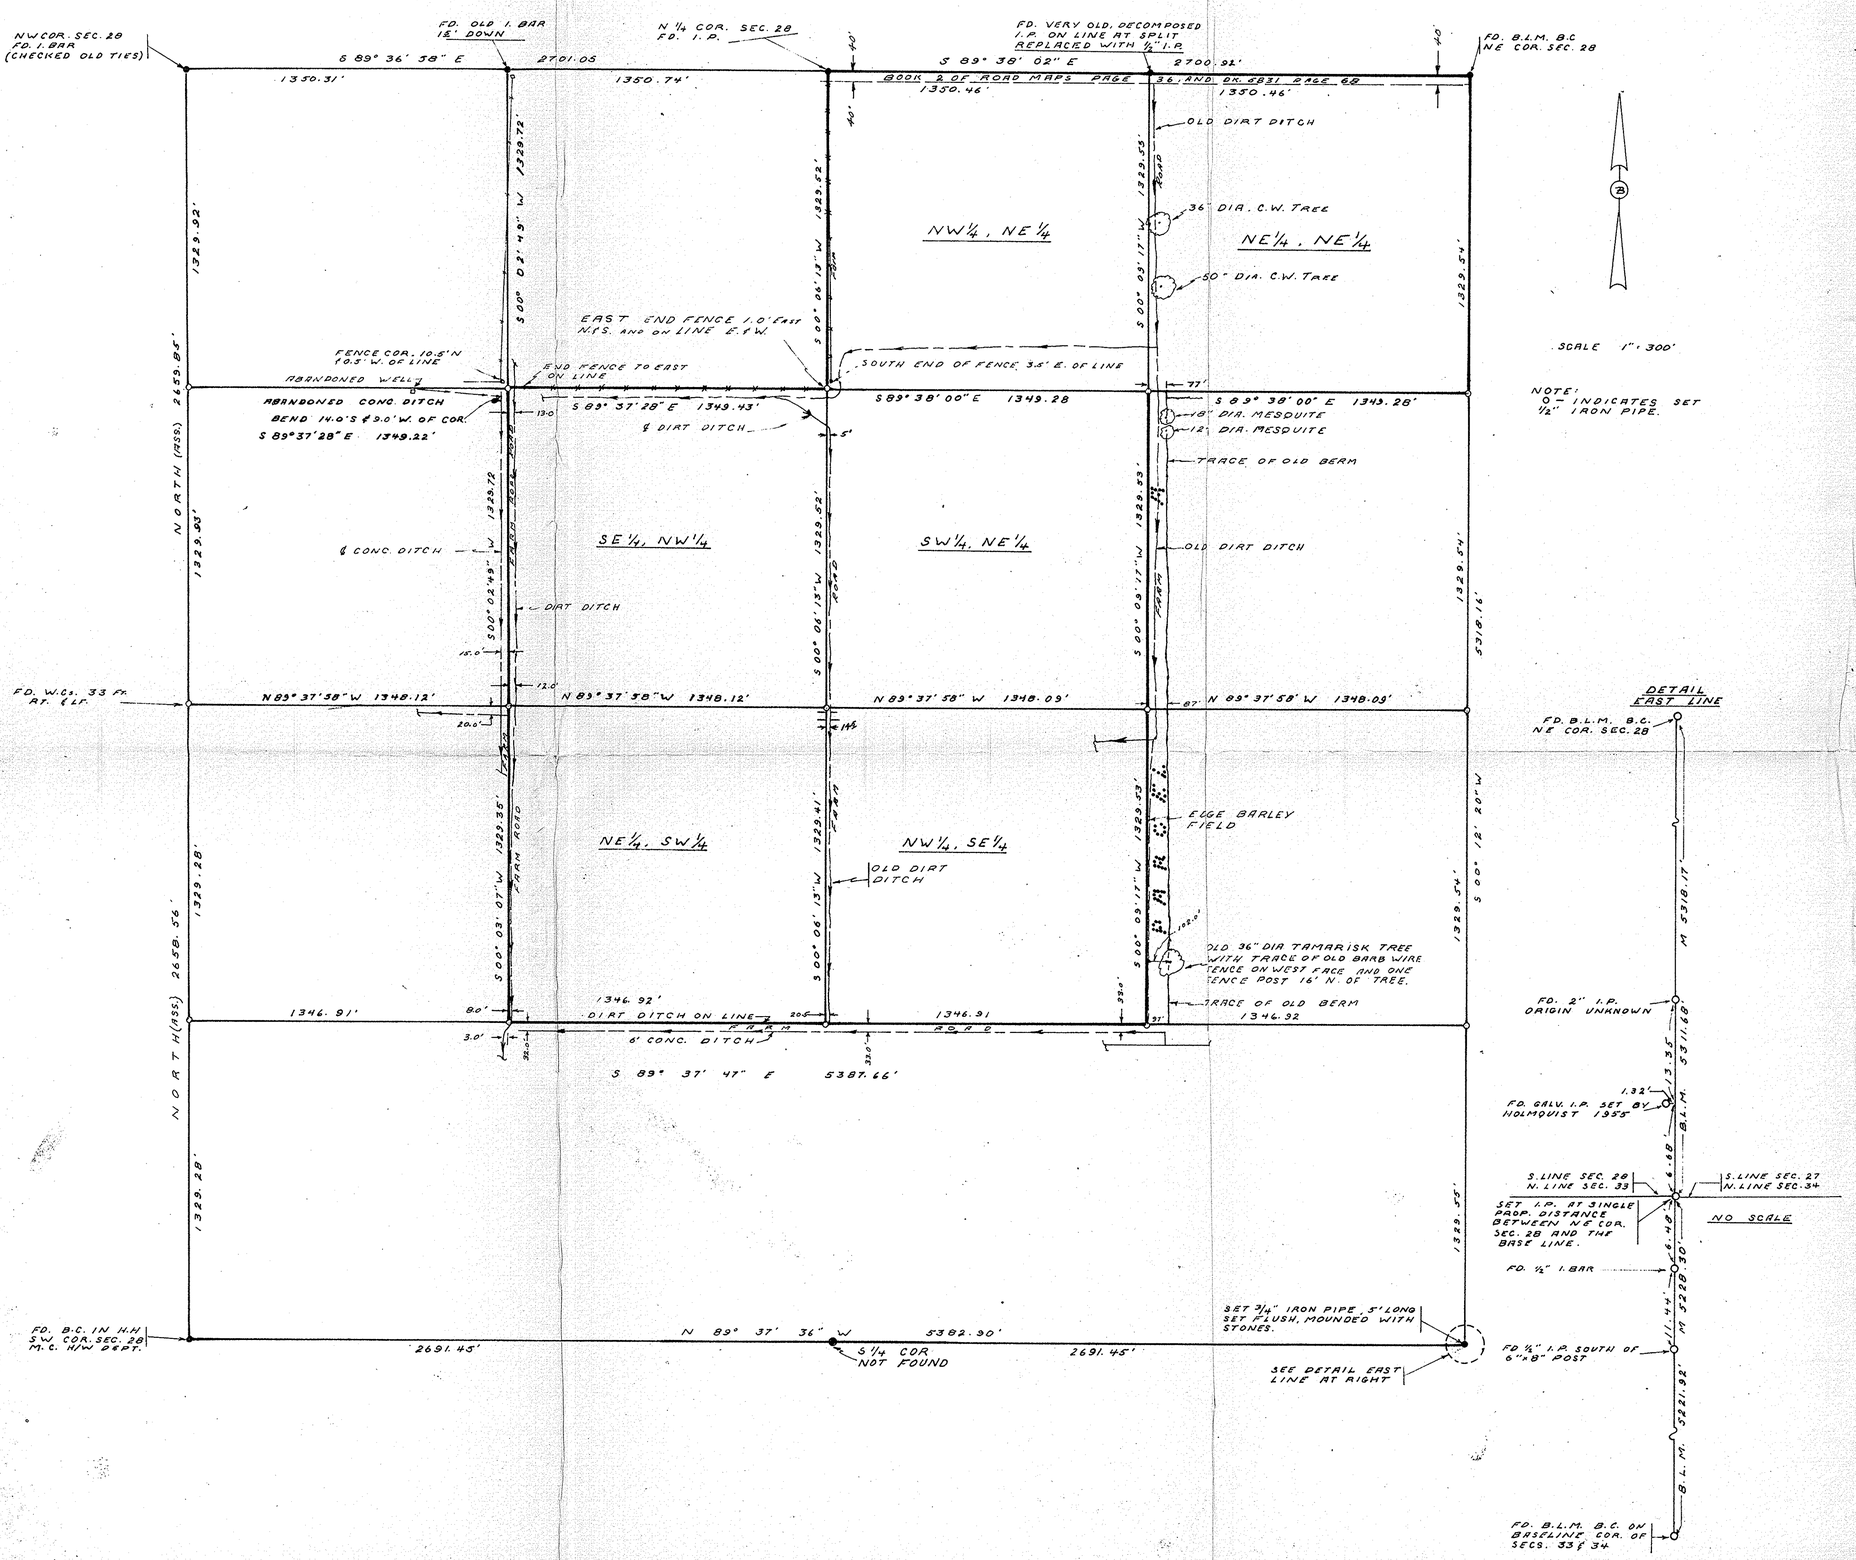

NOTE: OTHER EXISTING ROADWAY, TRANSMISSION LINE, POWER LINE, AND EASEMENTS NOT SHOWN HEREON.

THIS IS TO CERTIFY THAT THE SURVEY OF THE PREMISES DESCRIBED HEREON WAS MADE BY ME DURING THE MONTHS OF MAY AND JUNE 1966

REGISTERED LAND SURVEYOR

JOB L-66-454

ARIZONA SURVEYING SERVICE
1114 N. 7TH. ST. PHOENIX, ARIZ.

DIN#56731-1/1
APLS