310/40

Recorded Persuant to ARS 33-105

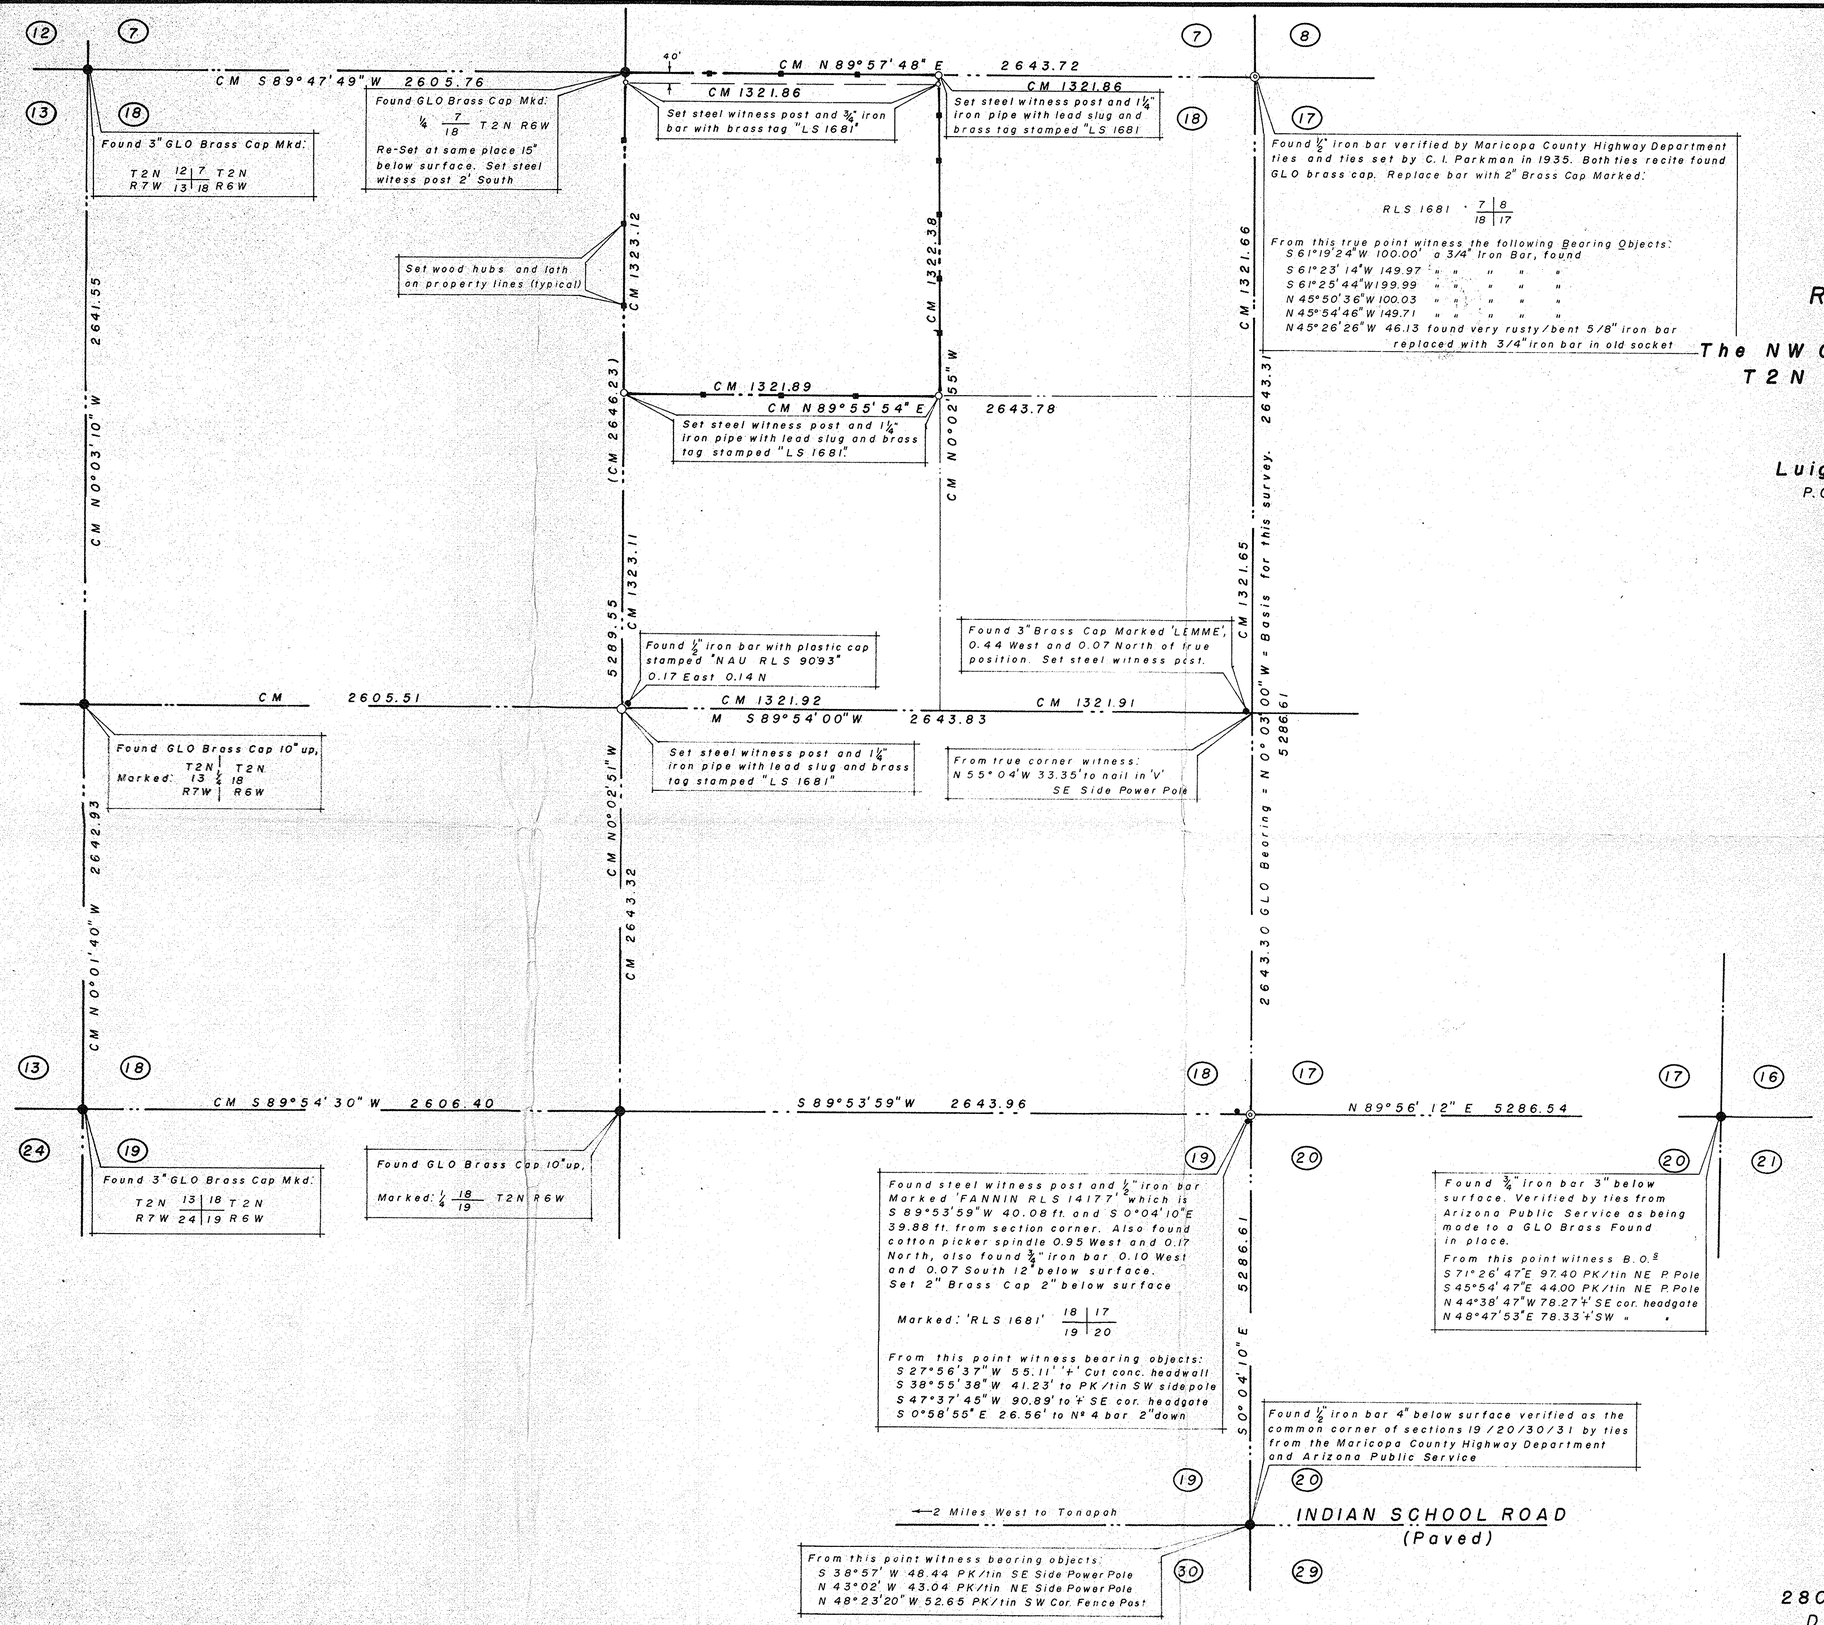

REPORT OF SURVEY

OF

The NW Quarter of the NE Quarter Section 18 T2N R6W Gila & Salt River Meridian Maricopa County, Arizona

FOR

Luigi A. Bon & Emma Bon, his wife
P.O. Box 31614, Phoenix, Arizona 85046

NORTH
SCALE 1"=300'

LEGEND

- ● = Monument Found
- • = Iron Bar, Iron Pipe, Cotton Spindle Found
- ○ = Iron Bar Set, Tagged RLS 1681
- ◎ = Brass Cap, Pipe and Concrete Mons., Re-set at Section Corners.
- R = Maricopa County Records
- CR = Calculated From R
- M = Measured In Field
- CM = Calculated From M
- = Wire or Wood Fence
- = Chain Link Fence
- = Block or Stone Wall

This survey is in strict conformance to the following instruments of record:

Docket	Page
7855	342
9042	888
9724	318
9740	530
6767	669
4569	444

And also Transamerica Title Co. preliminary title report 02047494. Docket 4569 page 444 refers to a 28 foot right-of-way for road along the west line of the NW Quarter of the NE Quarter. Not being a standard right-of-way this was not staked and should be verified with the Maricopa County Highway Department before being in fact a bona-fide highway right-of-way.

CERTIFICATION: This will certify that the survey shown hereon was done under my supervision during the month of April and May, 1987, and that the survey data shown here on is true to the best of my knowledge and belief.

ARIZONA SURVEYING SERVICE
2802 W. SOLANO DRIVE N., PHOENIX, ARIZONA
Drawing Nº 87-L-4913 PH: 246 4101

On file in Book 310 of Maps, Page 40 Maricopa Co. Records

DIN# 56733-1/1