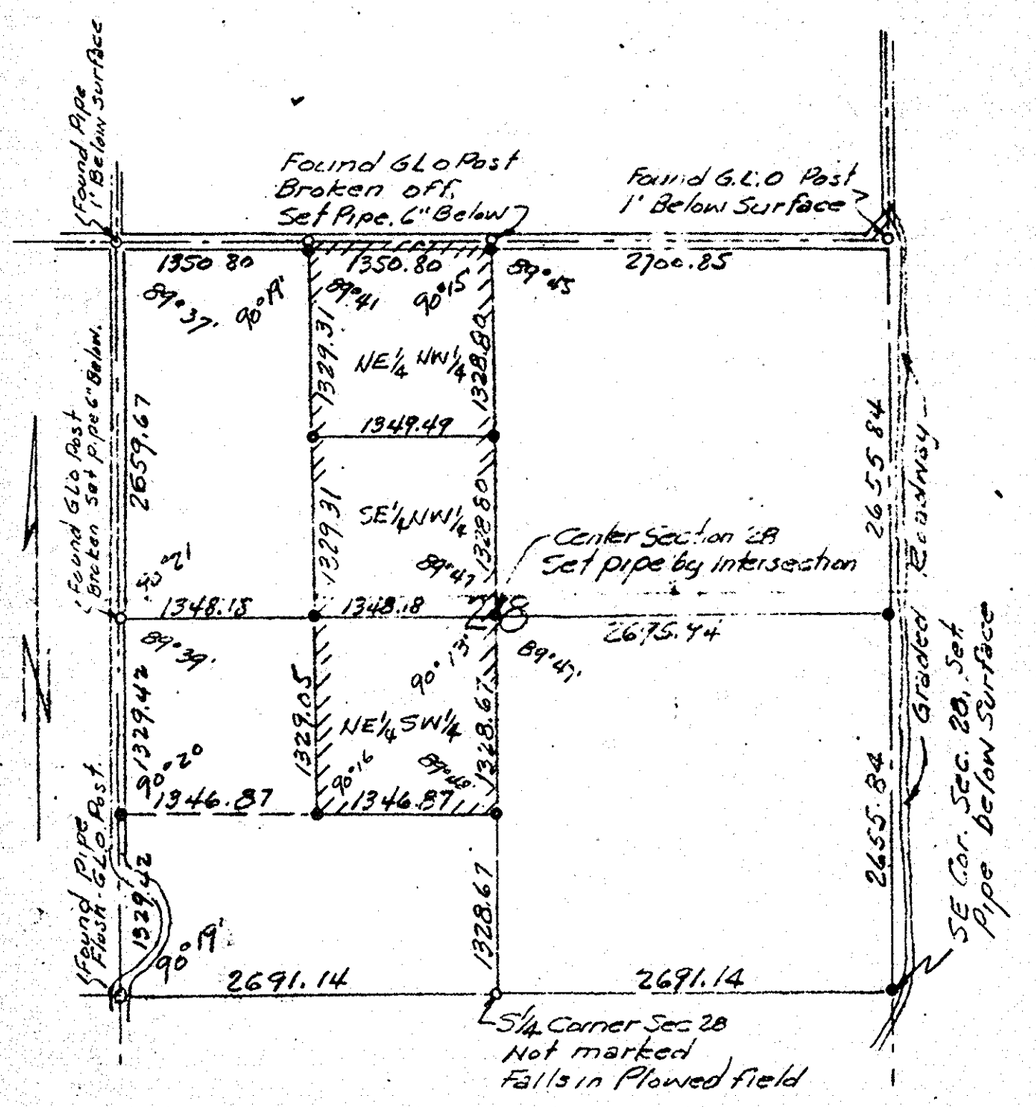

KEY MAP

SHOWING METHOD OF SURVEY

Scale:- 1-In. = 1000 Ft.

• - Indicates pipe set.

1329.42
2658.84
2659.67
5318.51

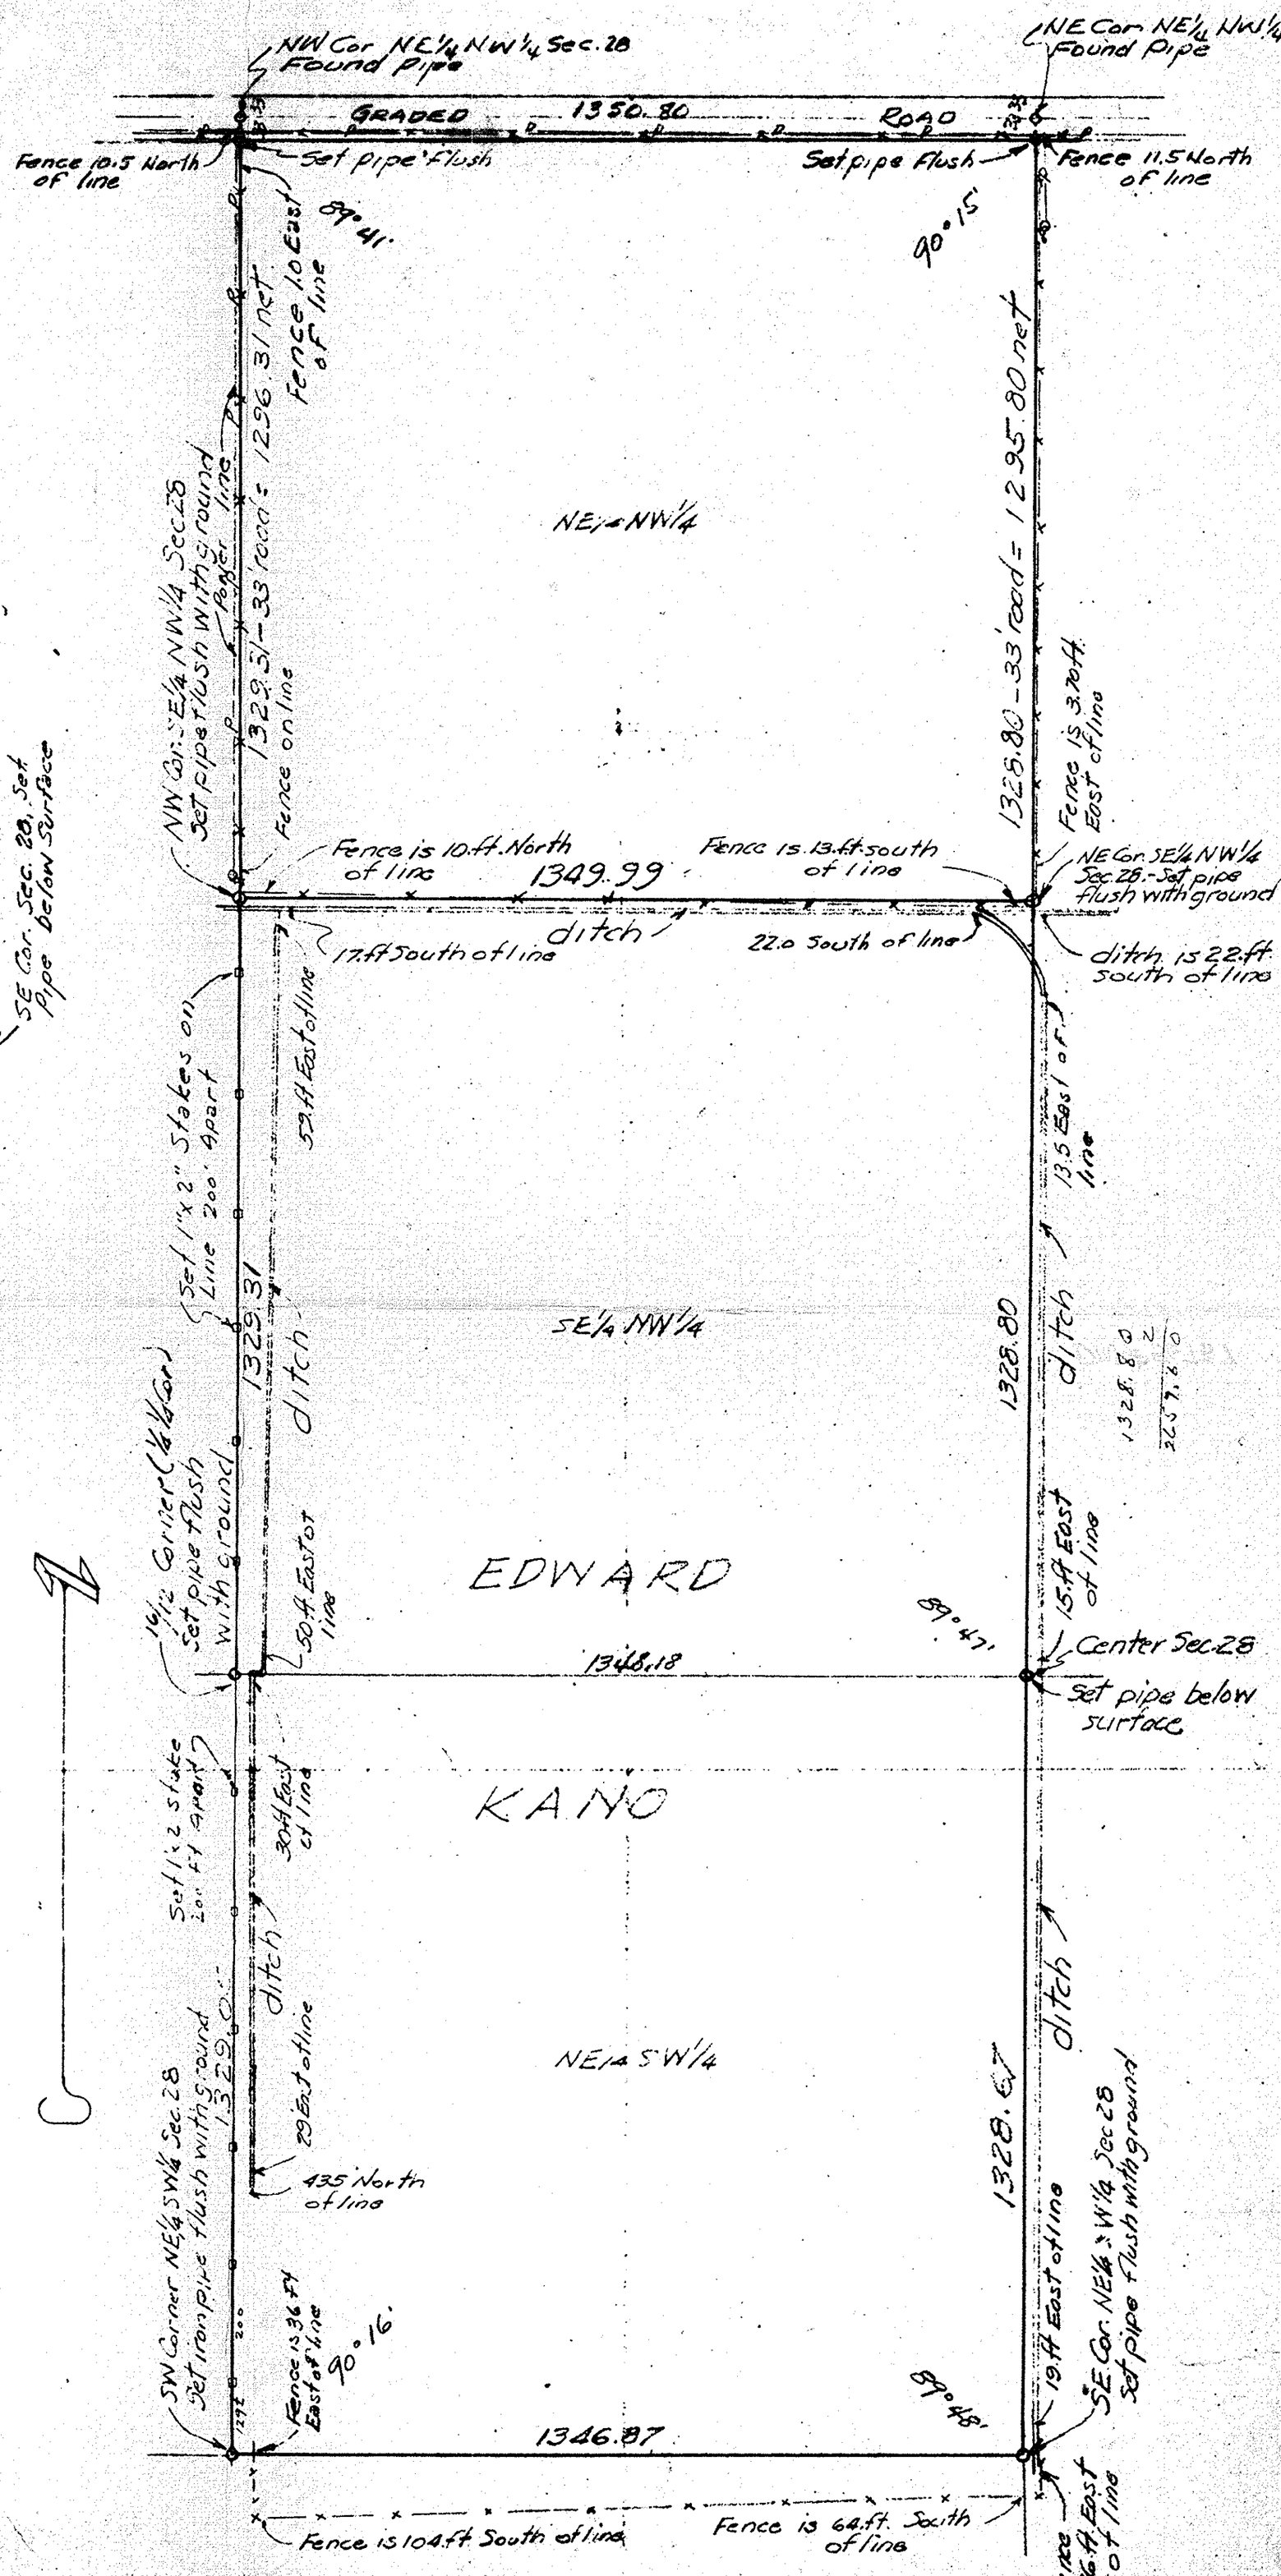

MAP SHOWING
RESULTS OF SURVEY OF
A PORTION OF
THE W½ SECTION 28
T 1 N, R 1 W - G.&S.R.B.&M.
MARICOPA COUNTY, ARIZONA
SURVEYED JANUARY 25-31, 1955
FOR
EDWARD KANO
F. N. HOLMQUIST - ENGINEER
JOB No 7094
Scale:- 1-Inch = 200 Feet.

REGISTERED CIVIL ENGINEER
CERTIFICATE EXPIRES
F. N. HOLMQUIST
DEC. 31, 1955
ARIZONA, U.S.A.

F. N. Holmquist

DIN # 56737-1/1
APLS