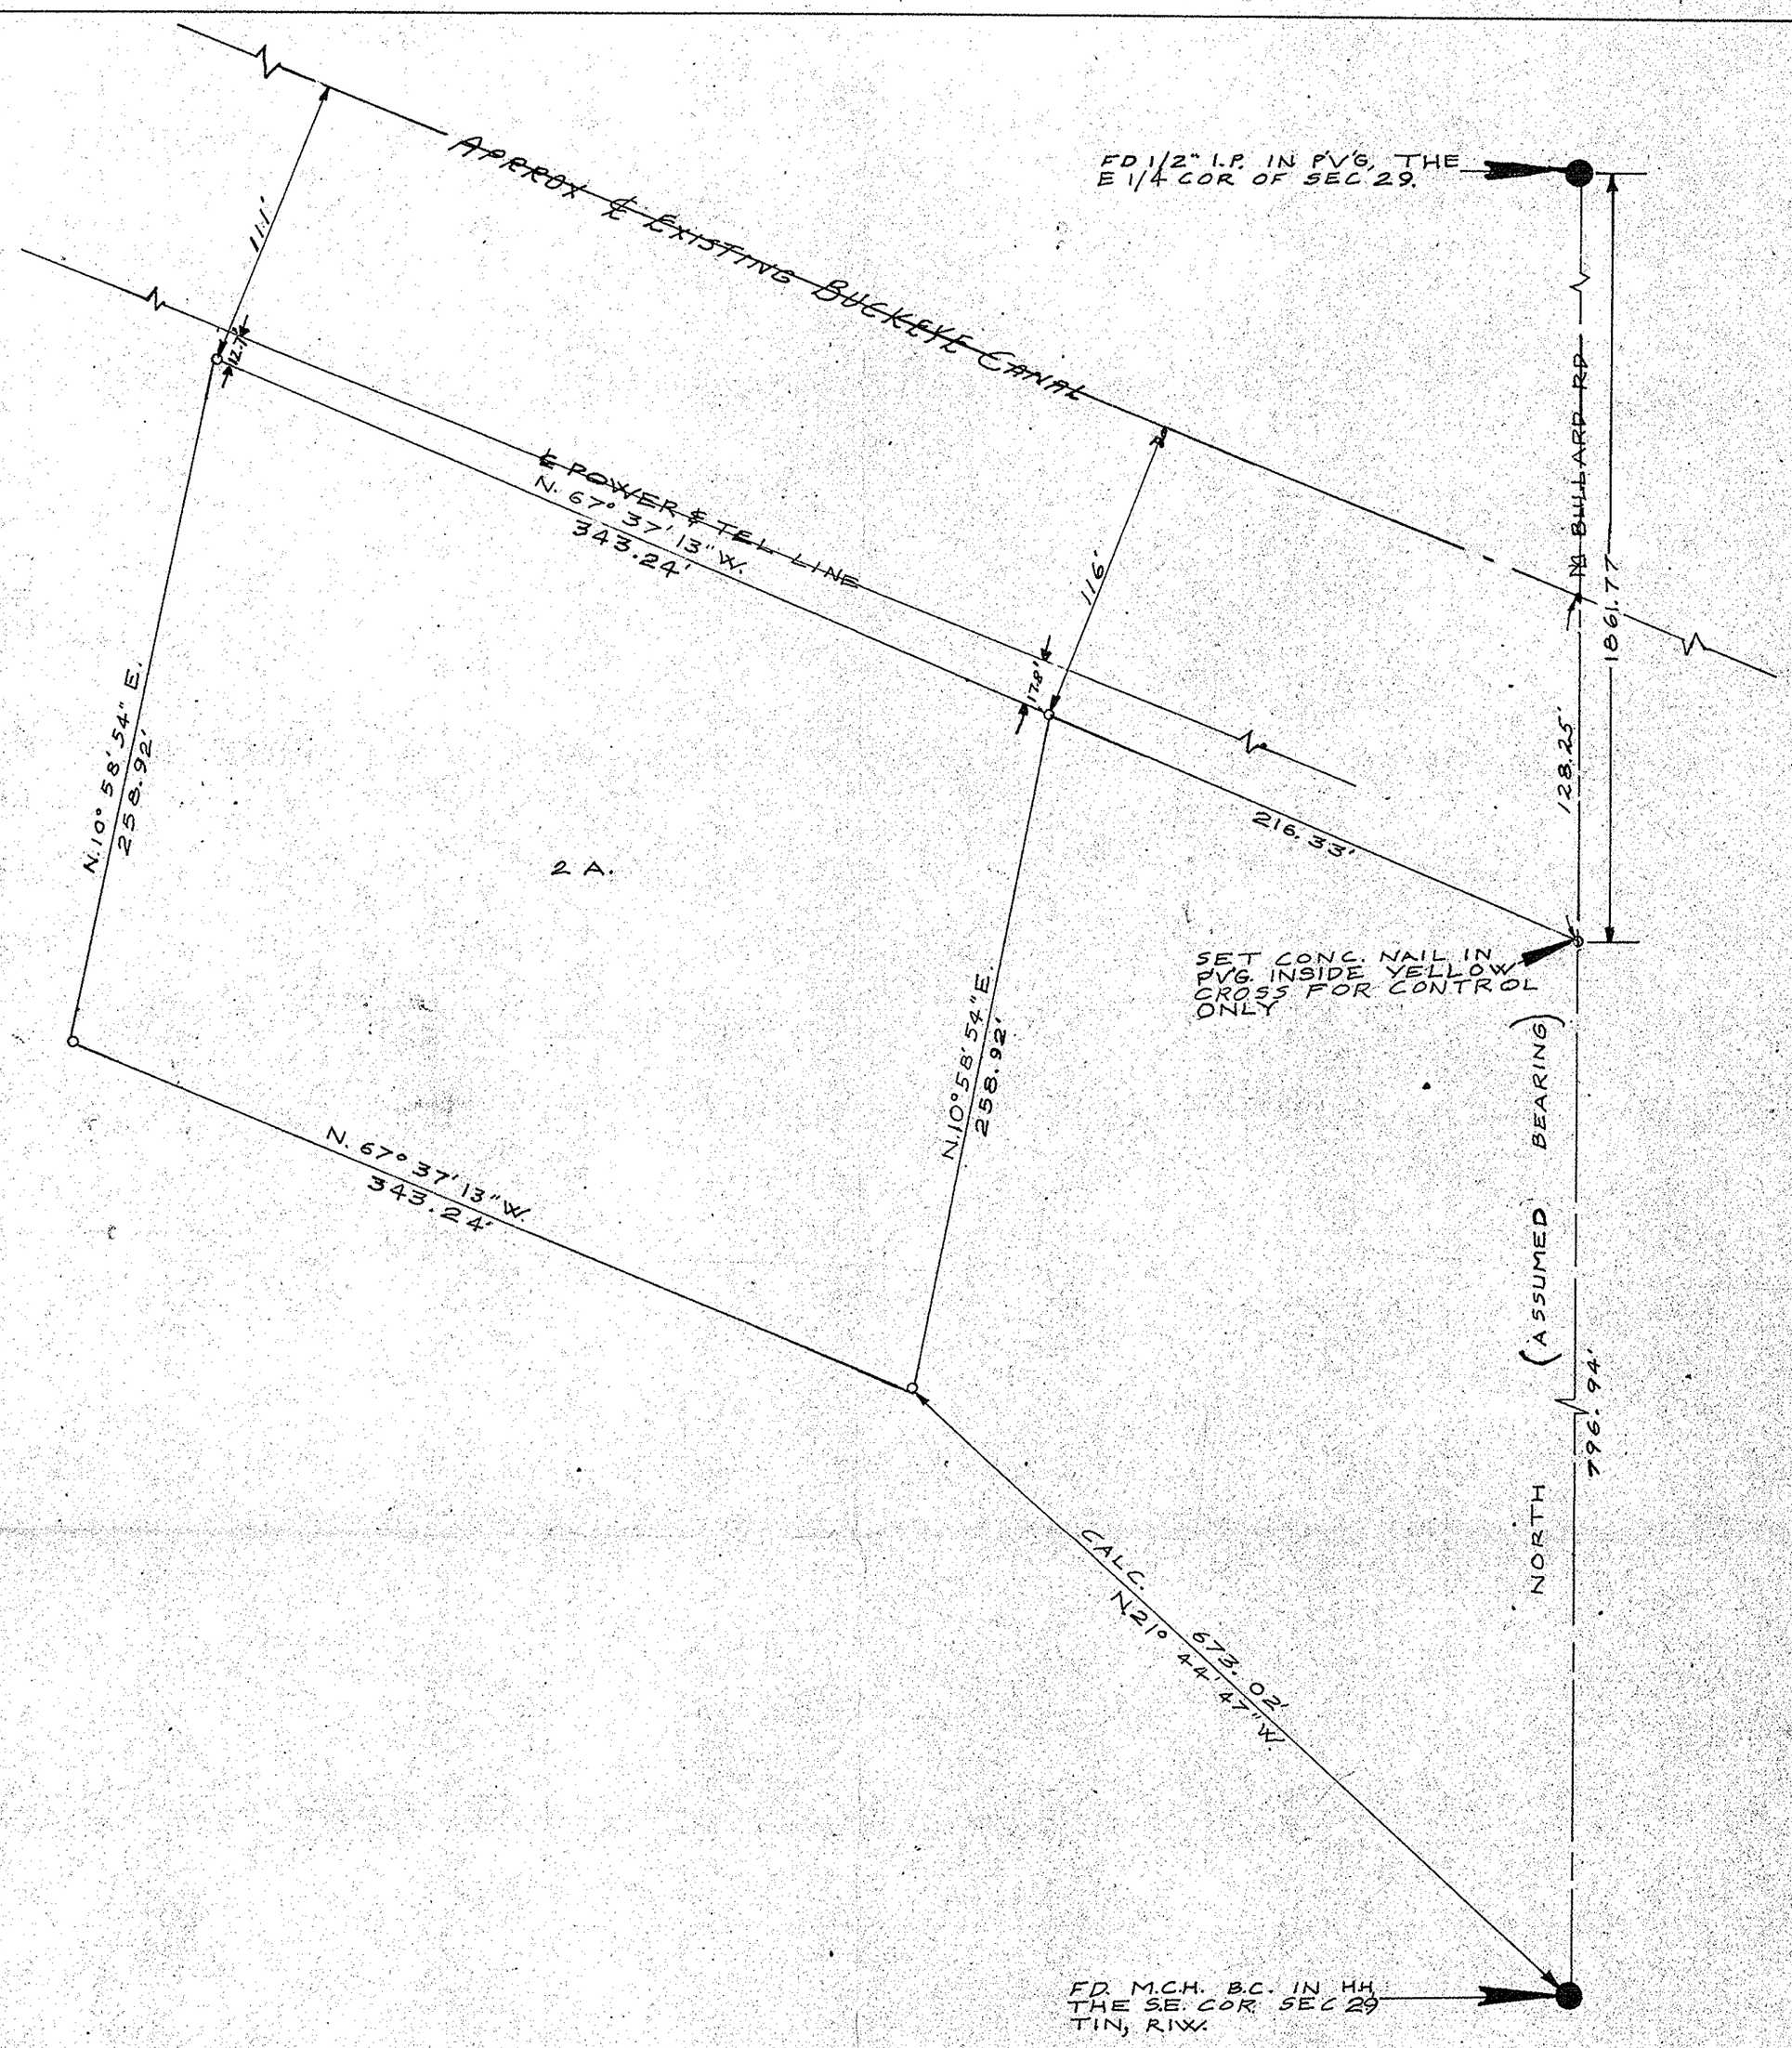

REPORT OF SURVEY

FOR

IVAN A. REX

AND

THE BUCKEYE IRR. DIST.

BUCKEYE, ARIZONA

OF

That Portion Of Sec. 29, T. 1 N., R. 1 W., G. & S. R. B. & M. Shown Hereon.

N

Scale: 1" = 50'

LEGEND

- ● = Monument Found
- ● = Iron Pipe or Iron Bar Found
- ○ = 1/2" I.D. Iron Pipe
- R = Data From Maricopa County Records
- CR = Calculated From R
- M = Measured in Field
- CM = Calculated From M
- = Wire or Wood Fence
- = Chain Link Fence
- = Block or Stone Wall

Note: All Distances Shown Are Measured Unless Otherwise Noted.

CERTIFICATION: This will certify that the survey shown hereon was done under my supervision during the month of

Eugene Shelley 1681 7/24/79

ARIZONA SURVEYING SERVICE
5704 N. 27th AVENUE, PHOENIX, ARIZONA
Drawing No. L-73-7764 Phone: 277-3904

DIN# 56739-1/1
APLS