RESULT OF SURVEY

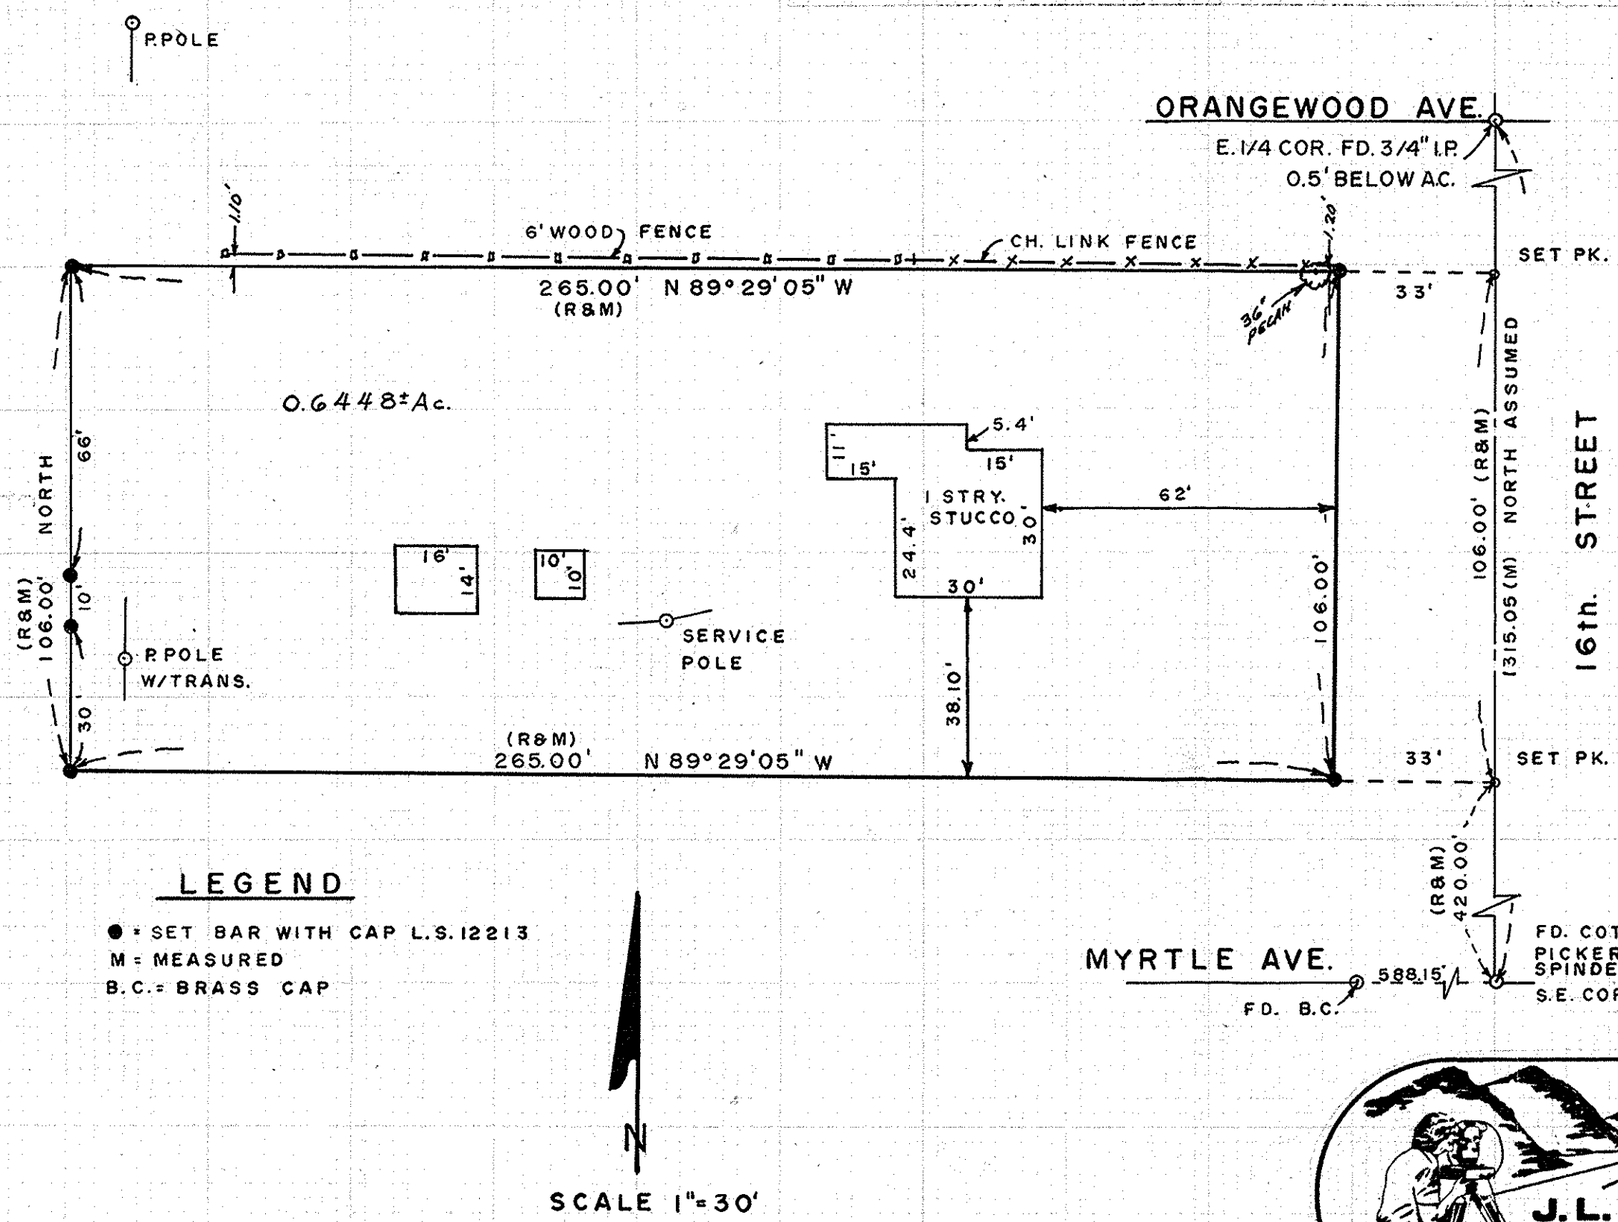

LEGAL DESCRIPTION

THE EAST 298.00' OF THE NORTH 106.00' OF THE SOUTH 526.00' OF THE N.E.1/4 OF THE S.E.1/4 SEC. 4, T.2N, R.3E, G.&S.R.B.&M.

LEGEND

● = SET BAR WITH CAP L.S.12213
M = MEASURED
B.C. = BRASS CAP

CERTIFICATION

I CERTIFY THAT THIS MAP CORRECTLY REPRESENTS A SURVEY DONE UNDER MY SUPERVISION IN THE MONTH OF OCTOBER , 1980, AND THAT THERE ARE NO ENCROACHMENTS TO THE BEST OF MY KNOWLEDGE, UNLESS SHOWN AND NOTED.

REGISTERED LAND SURVEYOR
CERTIFICATE NO. 12213
JEFFREY LYNN ANDREWS
DATE SIGNED 10-80
Arizona U.S.A.

J. L. ANDREWS and ASSOCIATES
6747 N. BLACK CANYON
PHOENIX ARIZ. 85015
P.O. BOX 35161
PH. 242-6229

PREPARED FOR

DINA TOLEDO
4555 N. 15th. STREET
PHOENIX AZ. 85014

SCALE: 1"=30'	DRAWING NO. 80-79
DATE: 10-1-80	DRAWN BY: CHM

D/N # 56753-1/1
APLS

A1-023