RESULT OF SURVEY

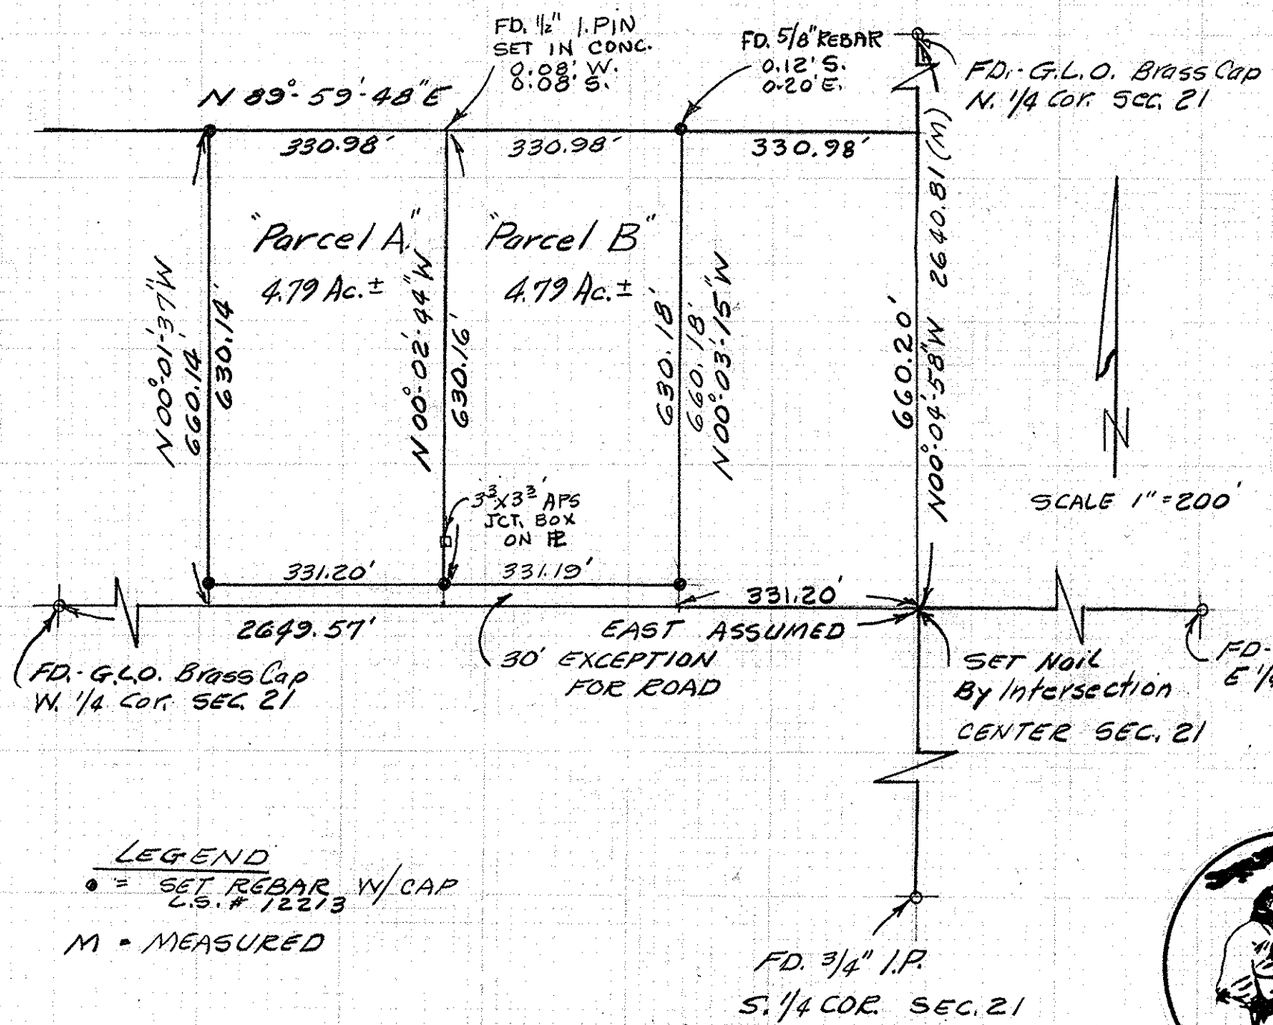

LEGAL DESCRIPTION

PARCEL-A: E 1/2, SW 1/4, SE 1/4, NW 1/4, SEC 21,

T 6 N, R 3E: EXCEPT THE S 30'

PARCEL-B: W 1/2, SE 1/4, SE 1/4, NW 1/4, SEC 21,

TT 6 N, R 3E, EXCEPT THE S 30'

CERTIFICATION

I CERTIFY THAT THIS MAP CORRECTLY REPRESENTS A SURVEY DONE UNDER MY SUPERVISION IN THE MONTH OF OCTOBER, 1980, AND THAT THERE ARE NO ENCROACHMENTS TO THE BEST OF MY KNOWLEDGE, UNLESS SHOWN AND NOTED.

REGISTERED LAND SURVEYOR
CERTIFICATE NO. 12213
JEFFREY LYNN ANDREWS
DATE SIGNED 10-30
Arizona U. S. A.

LEGEND

● = SET REBAR W/CAP C.S. # 12213

M = MEASURED

J. L. ANDREWS and ASSOCIATES
6747 N. BLACK CANYON
PHOENIX ARIZ. 85015
P.O. BOX 35161
PH. 242-6229

PREPARED FOR

ROSEMARY HAYMAN
BOX 4754 NEW RIVER STAGE
PHOENIX, ARIZ. 85024

SCALE: 1"=200'	DRAWING NO. 80-82
DATE: 10-24-80	DRAWN BY: CHM

DIN # 56754-1/1 A1-021
APLS