RESULTS OF SURVEY

THE S.E.1/4, N.E.1/4, S.E.1/4, OF SECTION 30

T.5N, R.2W, OF THE G.&S.R.B.&M.

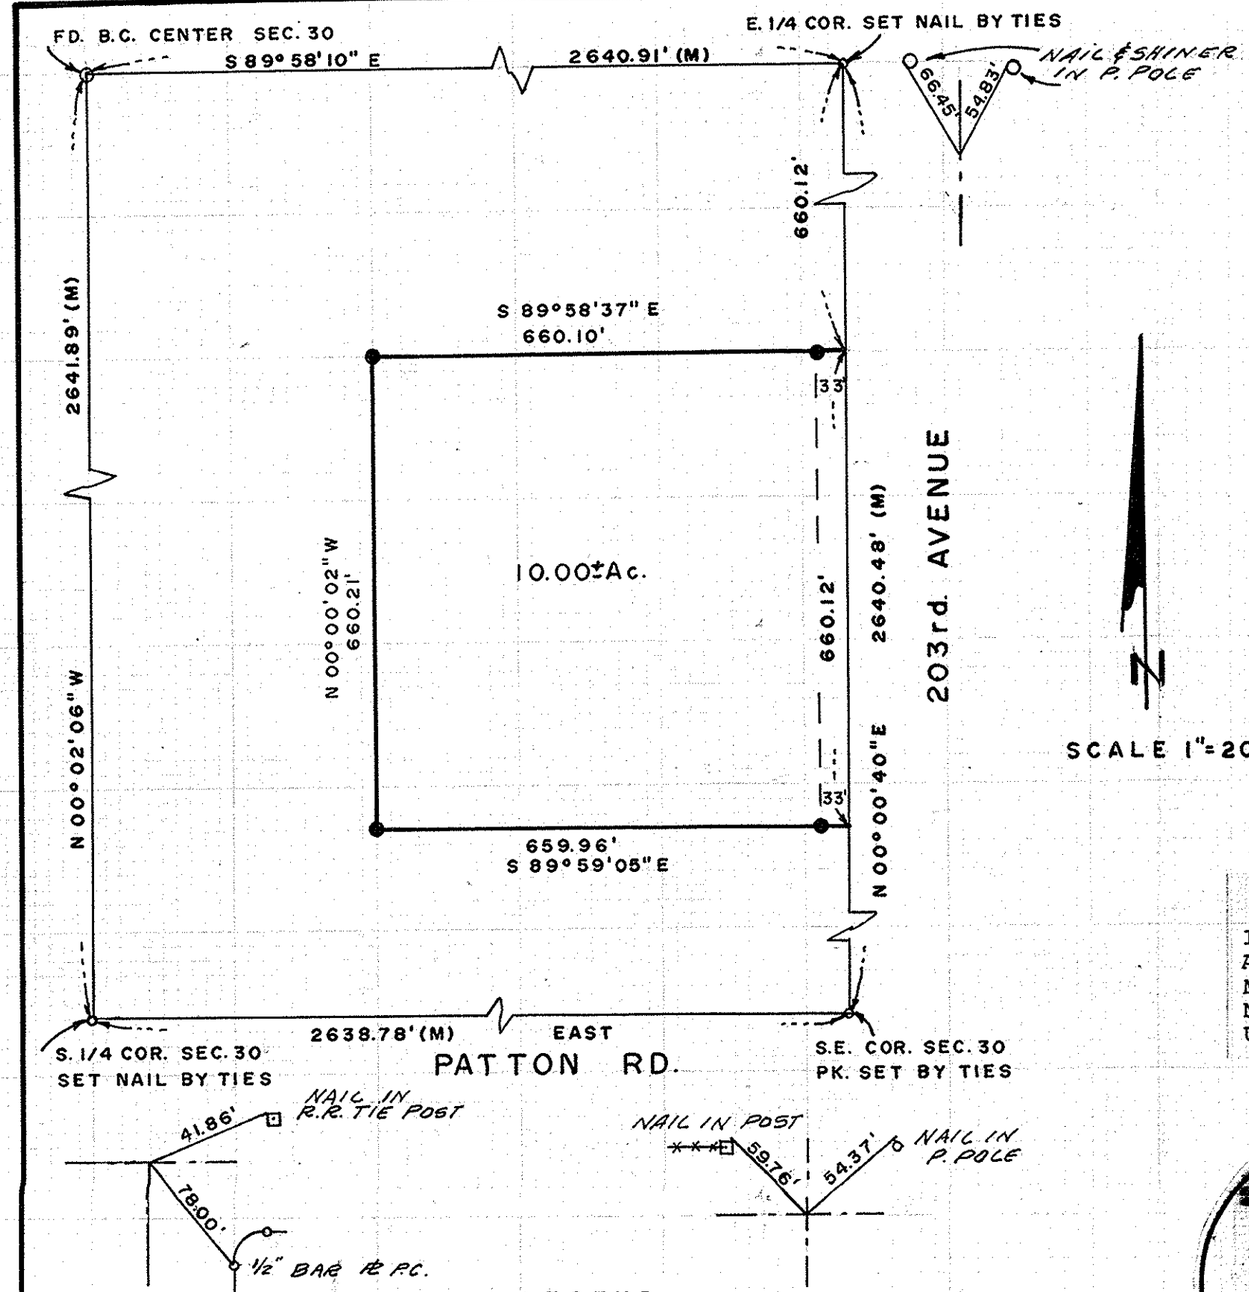

SCALE 1"=200'

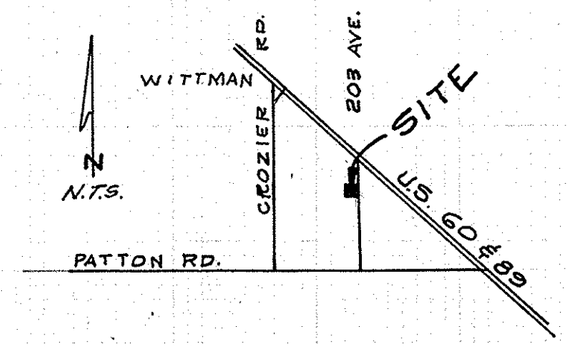

VICINITY MAP

CERTIFICATION

I CERTIFY THAT THIS MAP CORRECTLY REPRESENTS A SURVEY DONE UNDER MY SUPERVISION IN THE MONTH OF DECEMBER , 1980, AND THAT THERE ARE NO ENCROACHMENTS TO THE BEST OF MY KNOWLEDGE, UNLESS SHOWN AND NOTED.

REGISTERED LAND SURVEYOR
CERTIFICATE NO. 12213
JEFFREY LYNN ANDREWS
DATE SIGNED 12/18/80
Arizona U.S.A.

LEGEND

● = 1/2" REBAR W/CAP L.S. 12213 SET

(M)= MEASURED

J. L. ANDREWS and ASSOCIATES

6747 N. BLACK CANYON
PHOENIX ARIZ. 85015

P.O. BOX 35161
PH. 242-6229

PREPARED FOR

HARRY TORJUSEN
11220 N. 15th. AVENUE
PHOENIX, ARIZONA
85029

SCALE: 1"=200'	DRAWING NO. 80-87
DATE: 12-14-80	DRAWN BY: CHM

DIN # 56755-1/1
APLS

A1-020