RESULT OF SURVEY

N1/2, S1/2, LOT 13 CLOUSE ACRES

BOOK 45 MAP 50 M.C.R.

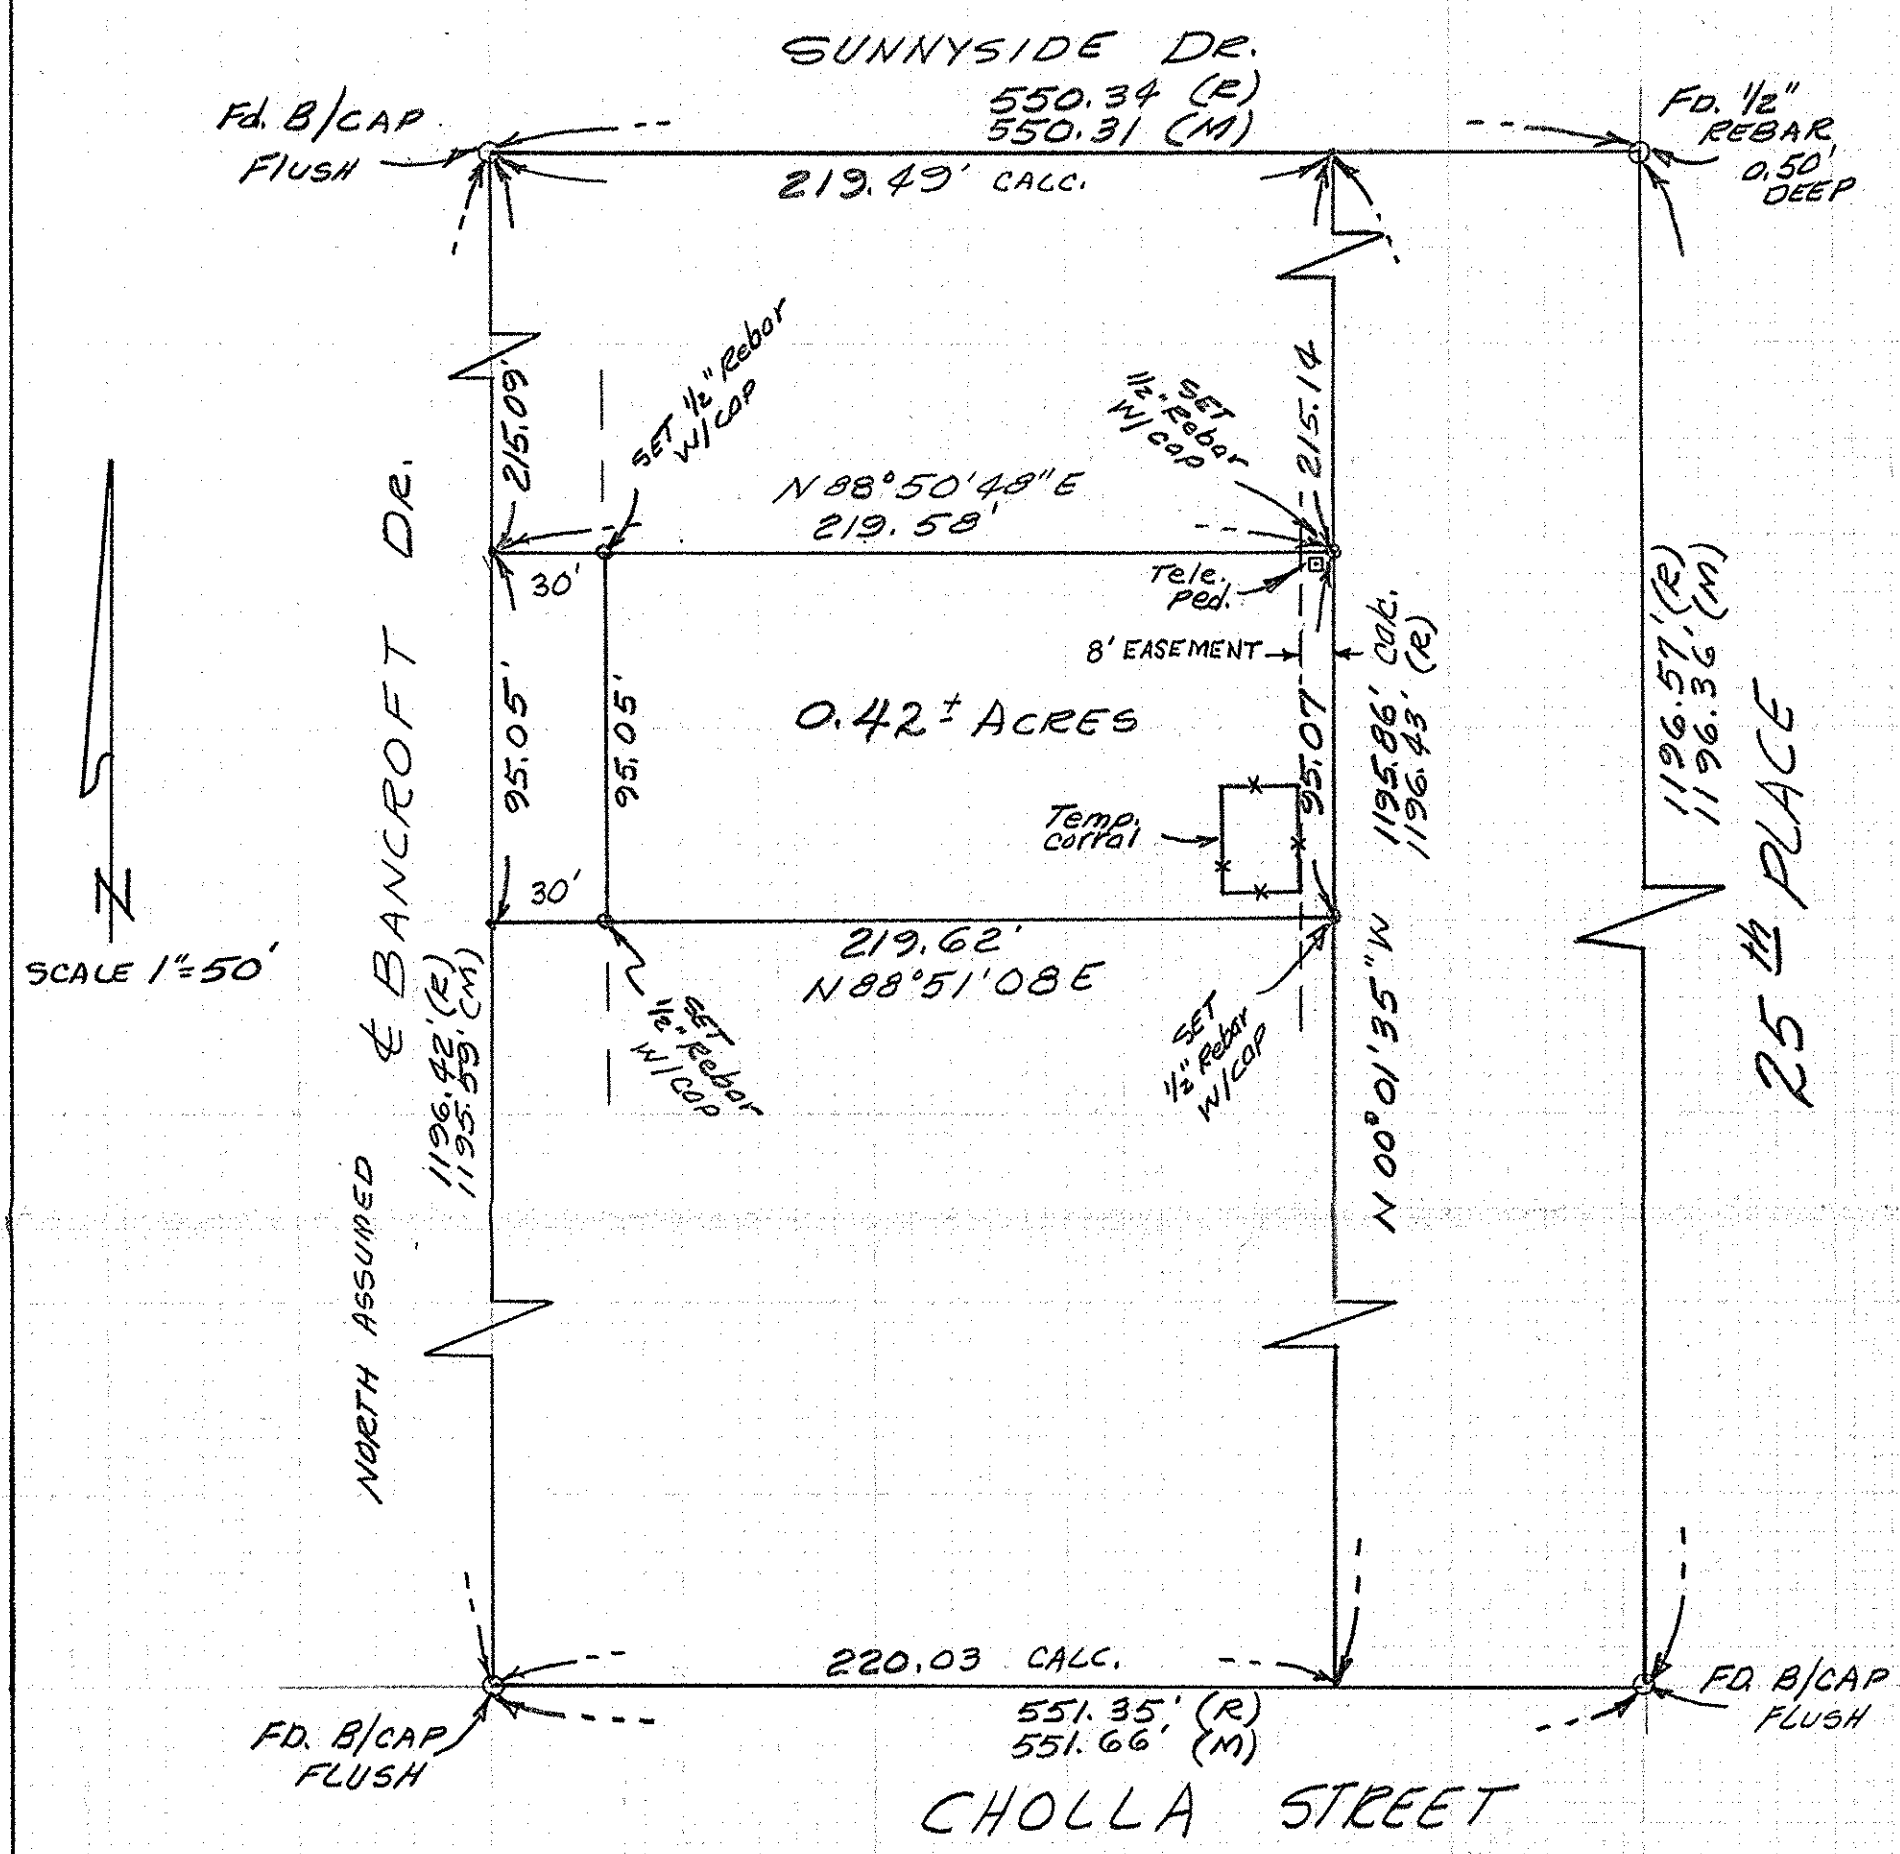

CERTIFICATION

I CERTIFY THAT THIS MAP CORRECTLY REPRESENTS A SURVEY DONE UNDER MY SUPERVISION IN THE MONTH OF DECEMBER, 1980, AND THAT THERE ARE NO ENCROACHMENTS TO THE BEST OF MY KNOWLEDGE, UNLESS SHOWN AND NOTED.

REGISTERED LAND SURVEYOR
CERTIFICATE NO. 12213
JEFFREY LYNN ANDREWS
DATE SIGNED 12/80
Arizona U. S. A.

PREPARED FOR
REALTY U.S.A.

SCALE: 1"= 50'	APPROVED BY:	DRAWN BY C.H.M.
DATE: 12-9 80		REVISED

BY ANDREWS & ASSOCIATES
6747 N. BLACK CANYON HWY. PHX.
242-6229

DRAWING NUMBER 80-99

DIN# 56756- 1/1
APLS

A1-019