RESULT OF SURVEY

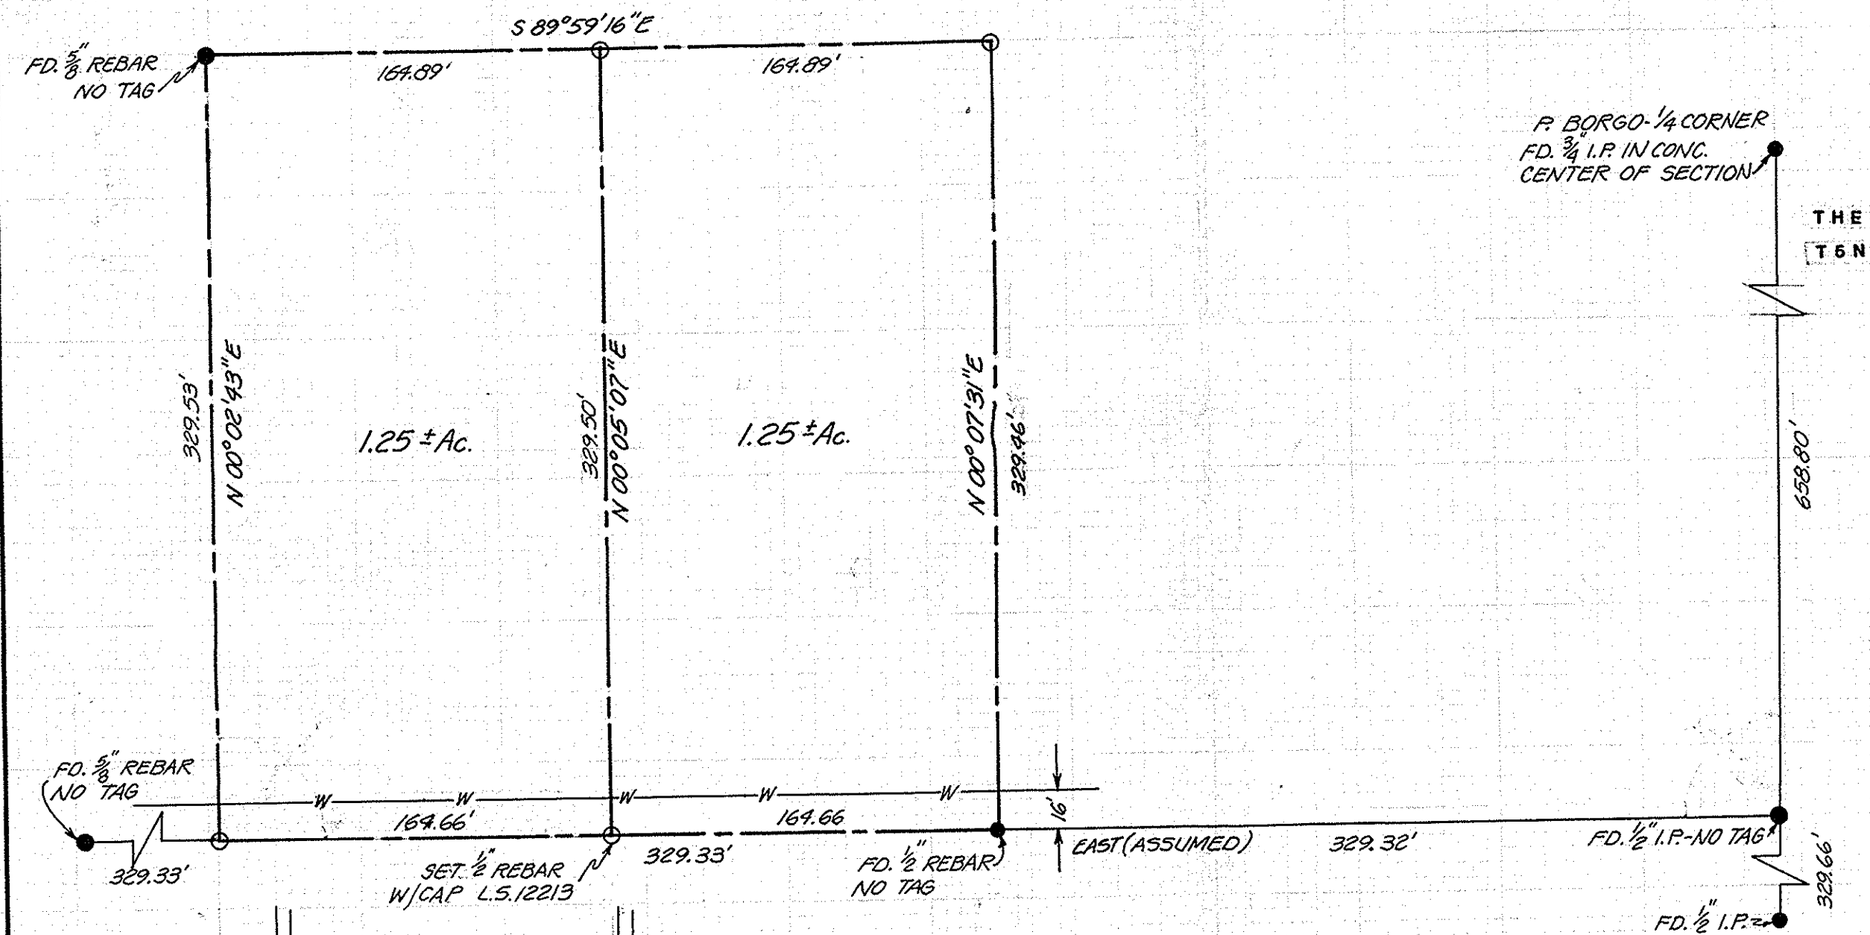

LEGAL DESCRIPTION

THE SW4 NE4 NE4 SW4 OF SEC. 22:
T5N R4E, MARICOPA COUNTY, ARIZONA

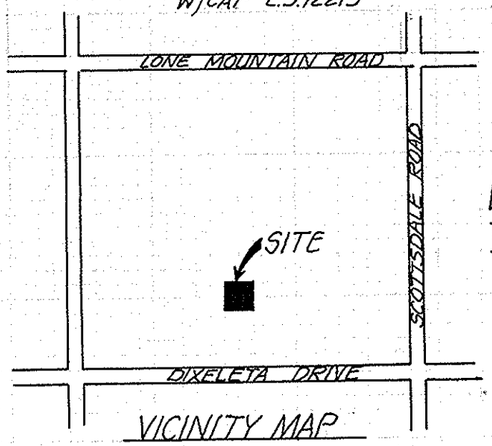

VICINITY MAP
NOT TO SCALE

LEGEND

O = SET 1/2" REBAR W/CAP-L.S.12213
— — — = LOT LINE
—W— = EXIST. WATER LINE

REGISTERED LAND SURVEYOR
CERTIFICATE NO. 12213
JEFFREY LYNN ANDREWS
DATE SIGNED 5/26/81
Arizona U. S. A.

SCALE 1"=60'

FOR: JO ANN DAVENPORT 3431 N. 3rd AVE PHOENIX, AZ. 85002		
SCALE: 1"=60'	APPROVED BY: JLA	DRAWN BY K.E.O.
DATE: 5-15-81		REVISED
BY: J.L. ANDREWS & ASSOC. 6747 N. BLACK CANYON FWY. PHOENIX, AZ. 85015		
		DRAWING NUMBER 81-32

DIN # 56758-1/1
APLS

A1-016