RESULT OF SURVEY

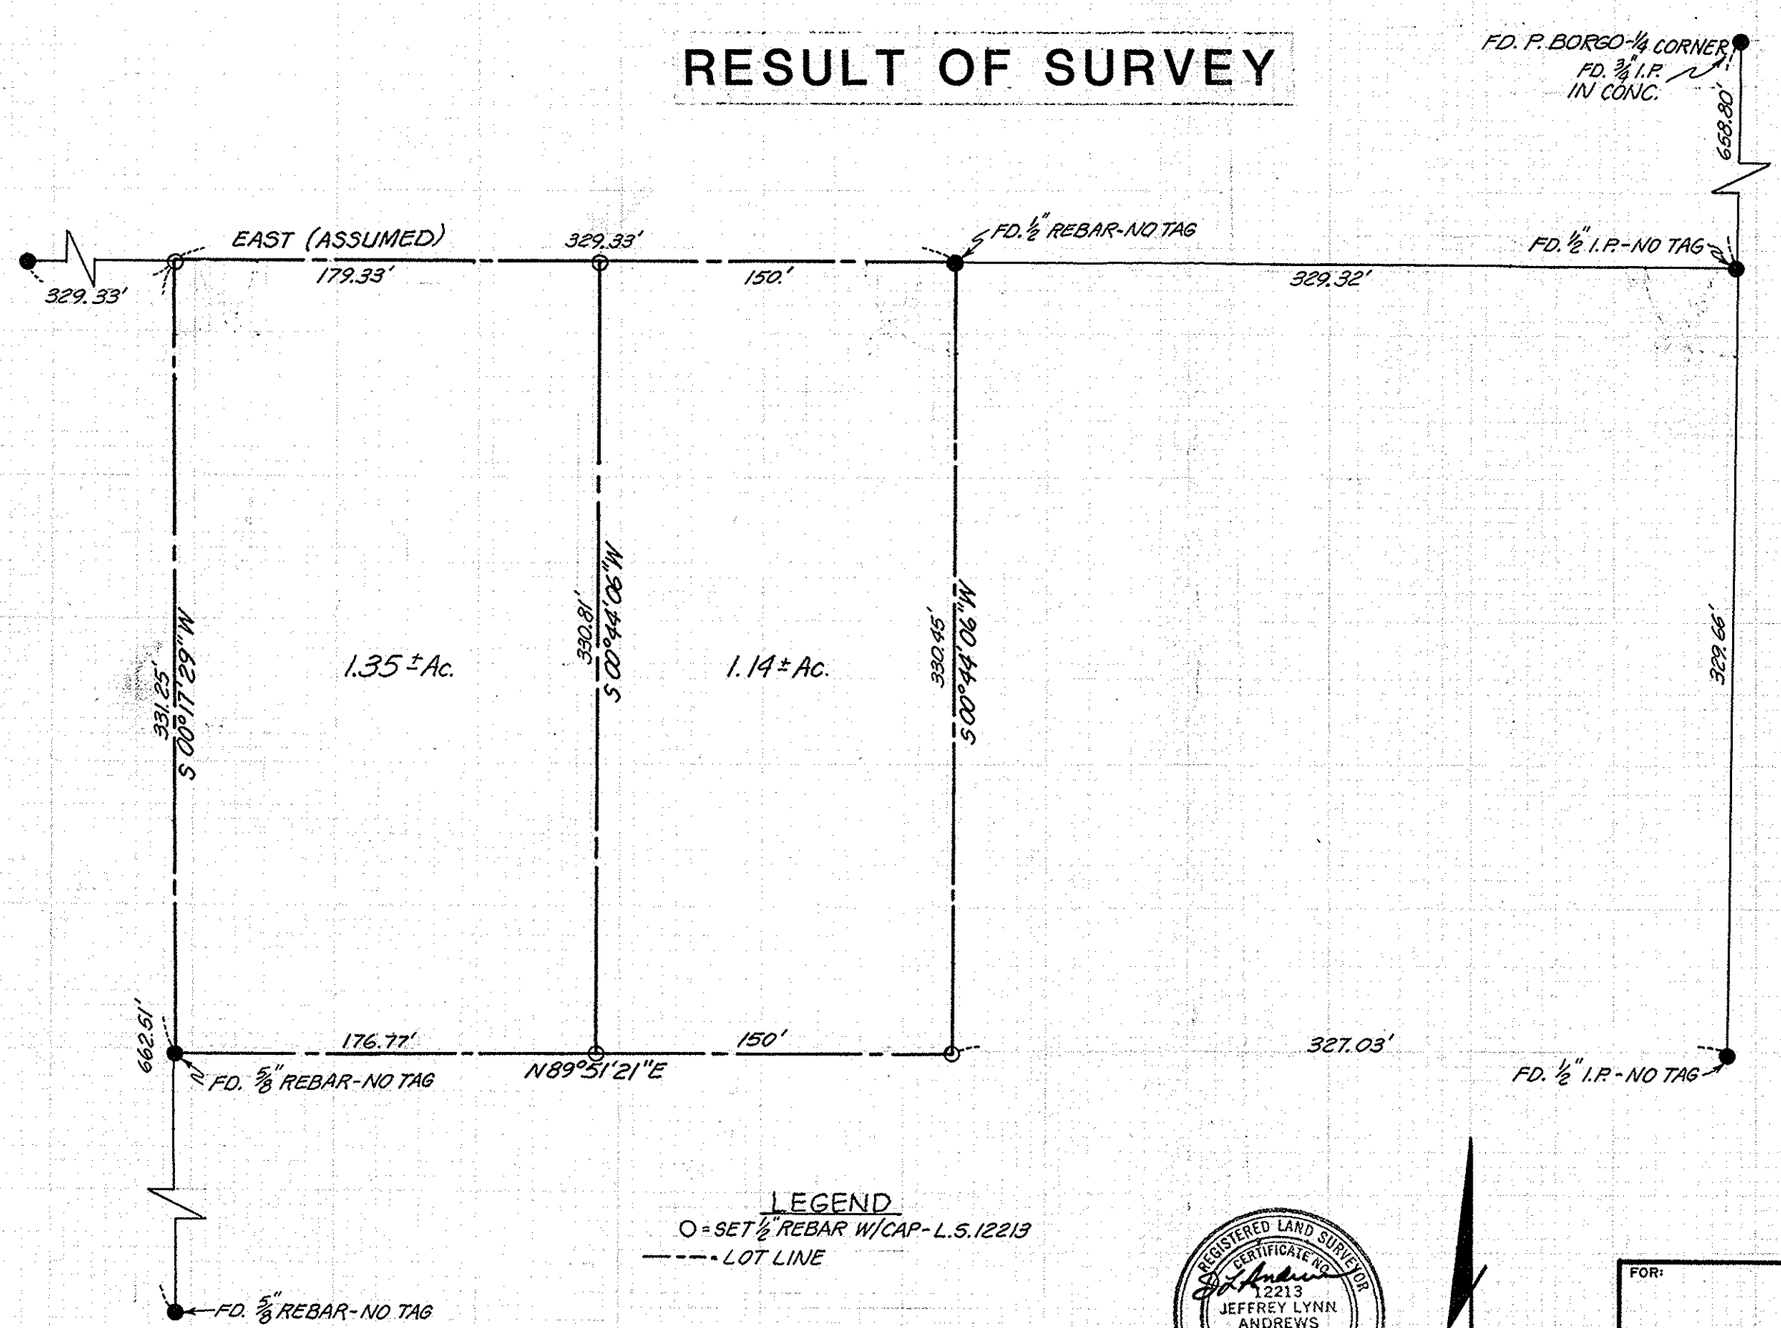

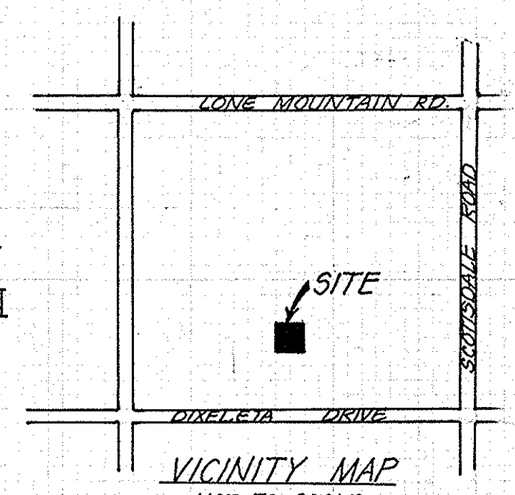

VICINITY MAP
NOT TO SCALE

LEGAL DESCRIPTION

THE NW4 SE4 NE4 SW4 OF SEC. 22:
T5N, R4E, MARICOPA COUNTY ARIZONA

LEGEND
O = SET 1/2" REBAR W/CAP - L.S. 12213
---- LOT LINE

REGISTERED LAND SURVEYOR
CERTIFICATE NO. 12213
JEFFREY LYNN ANDREWS
DATE SIGNED 5/14/81
Arizona U. S. A.

N

SCALE 1" = 60'

FOR: SIGMA REALTY, INC. 617 NORTH SCOTTSDALE ROAD SCOTTSDALE, AZ. 85257		
SCALE: 1" = 60'	APPROVED BY: JXA	DRAWN BY: K.E.O.
DATE: 5-15-81		REVISED:
BY: J.L. ANDREWS & ASSOC. 6747 N. BLACK CANYON FWY. PHOENIX, AZ. 85015		
		DRAWING NUMBER: 81-32

DIN# 56759-1/1
A-PLS

A1-015