RESULTS OF SURVEY

That portion of Section 24, Township 1 North, Range 3 East of the Gila and Salt River Base and Meridian, described as follows:

The East 60 feet of the West 301.53 feet of Parcel "A" of Docket 4865, Page 360;

EXCEPT for that portion in Tract #1 Docket 4865, Page 360.

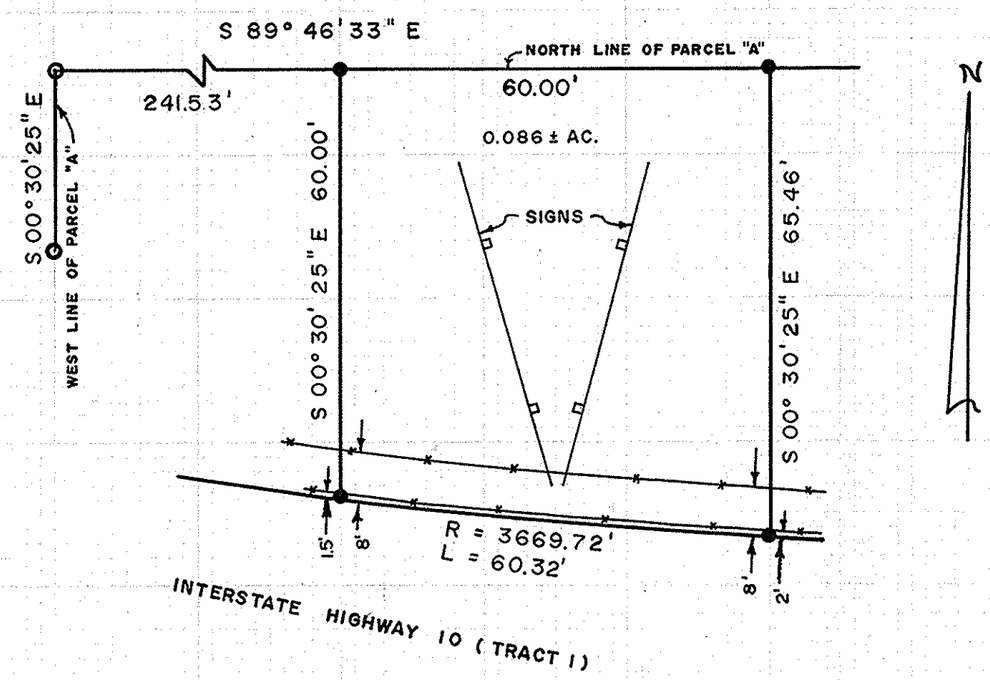

VICINITY MAP

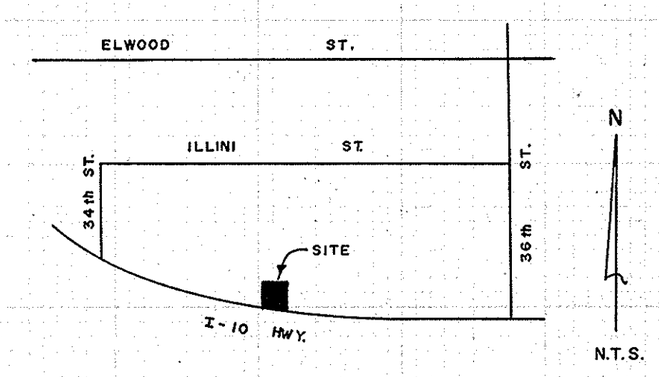

LEGEND

- ○ A.D.O.T. BRASS CAP
- ● SET 1/2" REBAR W/CAP L.S. 12213
- CHAIN LINK FENCE

J. L. ANDREWS and ASSOCIATES
6747 N. BLACK CANYON
PHOENIX ARIZ. 85015
P.O. BOX 35161
PH. 242-6229

PREPARED FOR

ELLER OUTDOOR SIGNS
2502 N. BLACK CANYON HWY.
PHOENIX, ARIZONA

SCALE: 1" = 20'	DRAWING NO. 81-51
DATE: 6 - 23 - 81	DRAWN BY: DM

Revised 7/31/81 - DM.

A1-011

D/N# 56763-1/1
APLS