RESULTS OF SURVEY

OF THE EAST 65' OF PARCEL "A" DKT. 4865 PG. 360,
EXCEPT FOR THOSE PORTIONS IN TRACT #1 & #2,
DKT. 4865 PG. 360, SEC. 24, T1N, R3E,

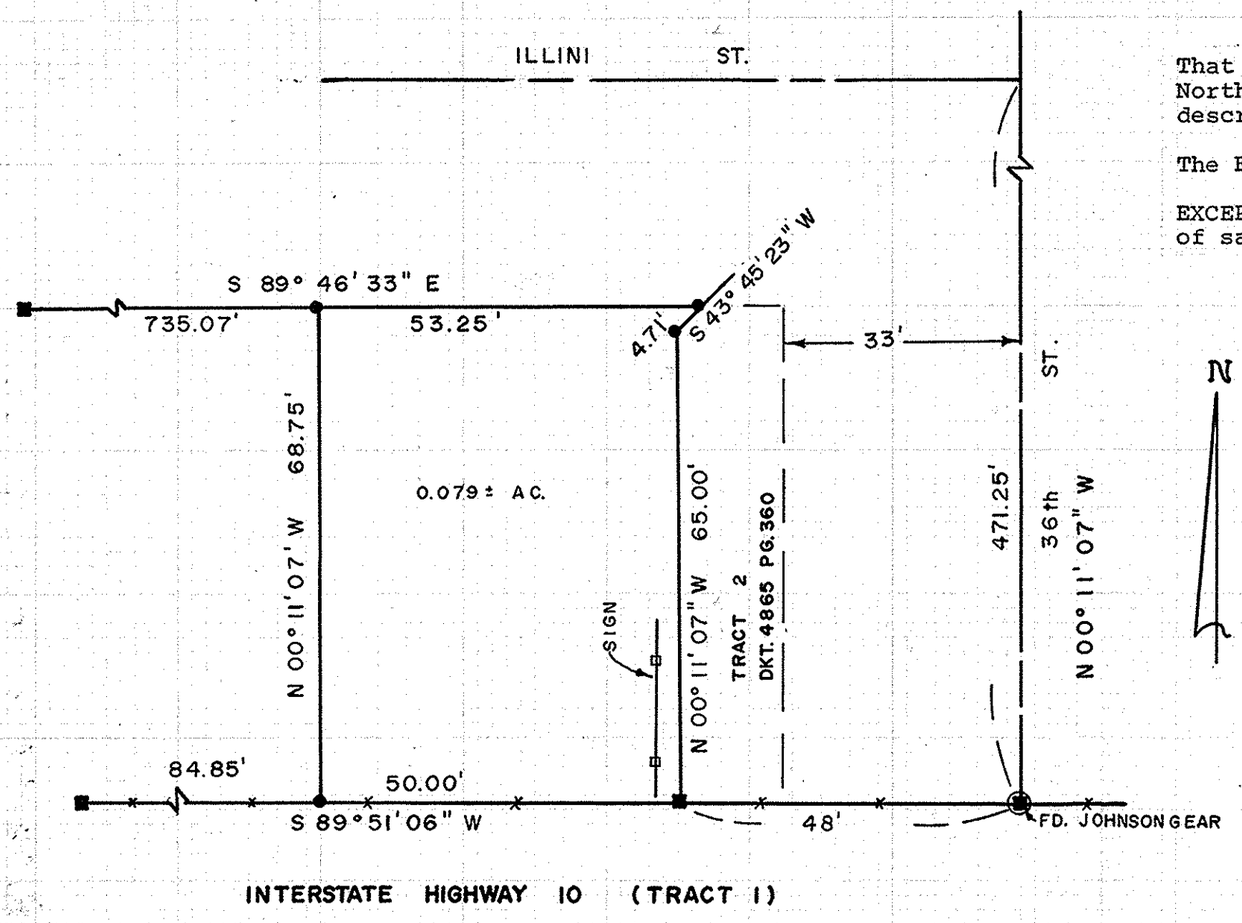

That portion of the Southwest quarter of Section 24, Township 1 North, Range 3 East of the Gila and Salt River Base and Meridian, described as follows:

The East 65 feet of Parcel "A" of Docket 4865, Page 360;

EXCEPT for those portions thereof which are in Tract #1 and Tract #2 of said Docket 4865, Page 360.

VICINITY MAP

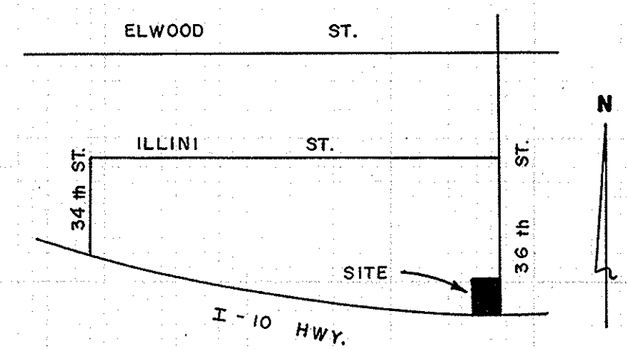

LEGEND

- A.D.O.T. BRASS CAP
- SET 1/2" REBAR W/ CAP
- CHAIN LINK FENCE

J. L. ANDREWS and ASSOCIATES
6747 N. BLACK CANYON
PHOENIX ARIZ. 85015
P.O. BOX 35161
PH. 242-6229

PREPARED FOR

ELLER OUTDOOR SIGNS
2502 N. BLACK CANYON HWY.
PHOENIX, ARIZONA

SCALE: 1" = 20'	DRAWING NO: 81-51
DATE: 6 - 24 - 81	DRAWN BY: DM

Revised 7/31/81 DM
DIN # 56764-1/1

A1-010
APLS