RESULT OF SURVEY

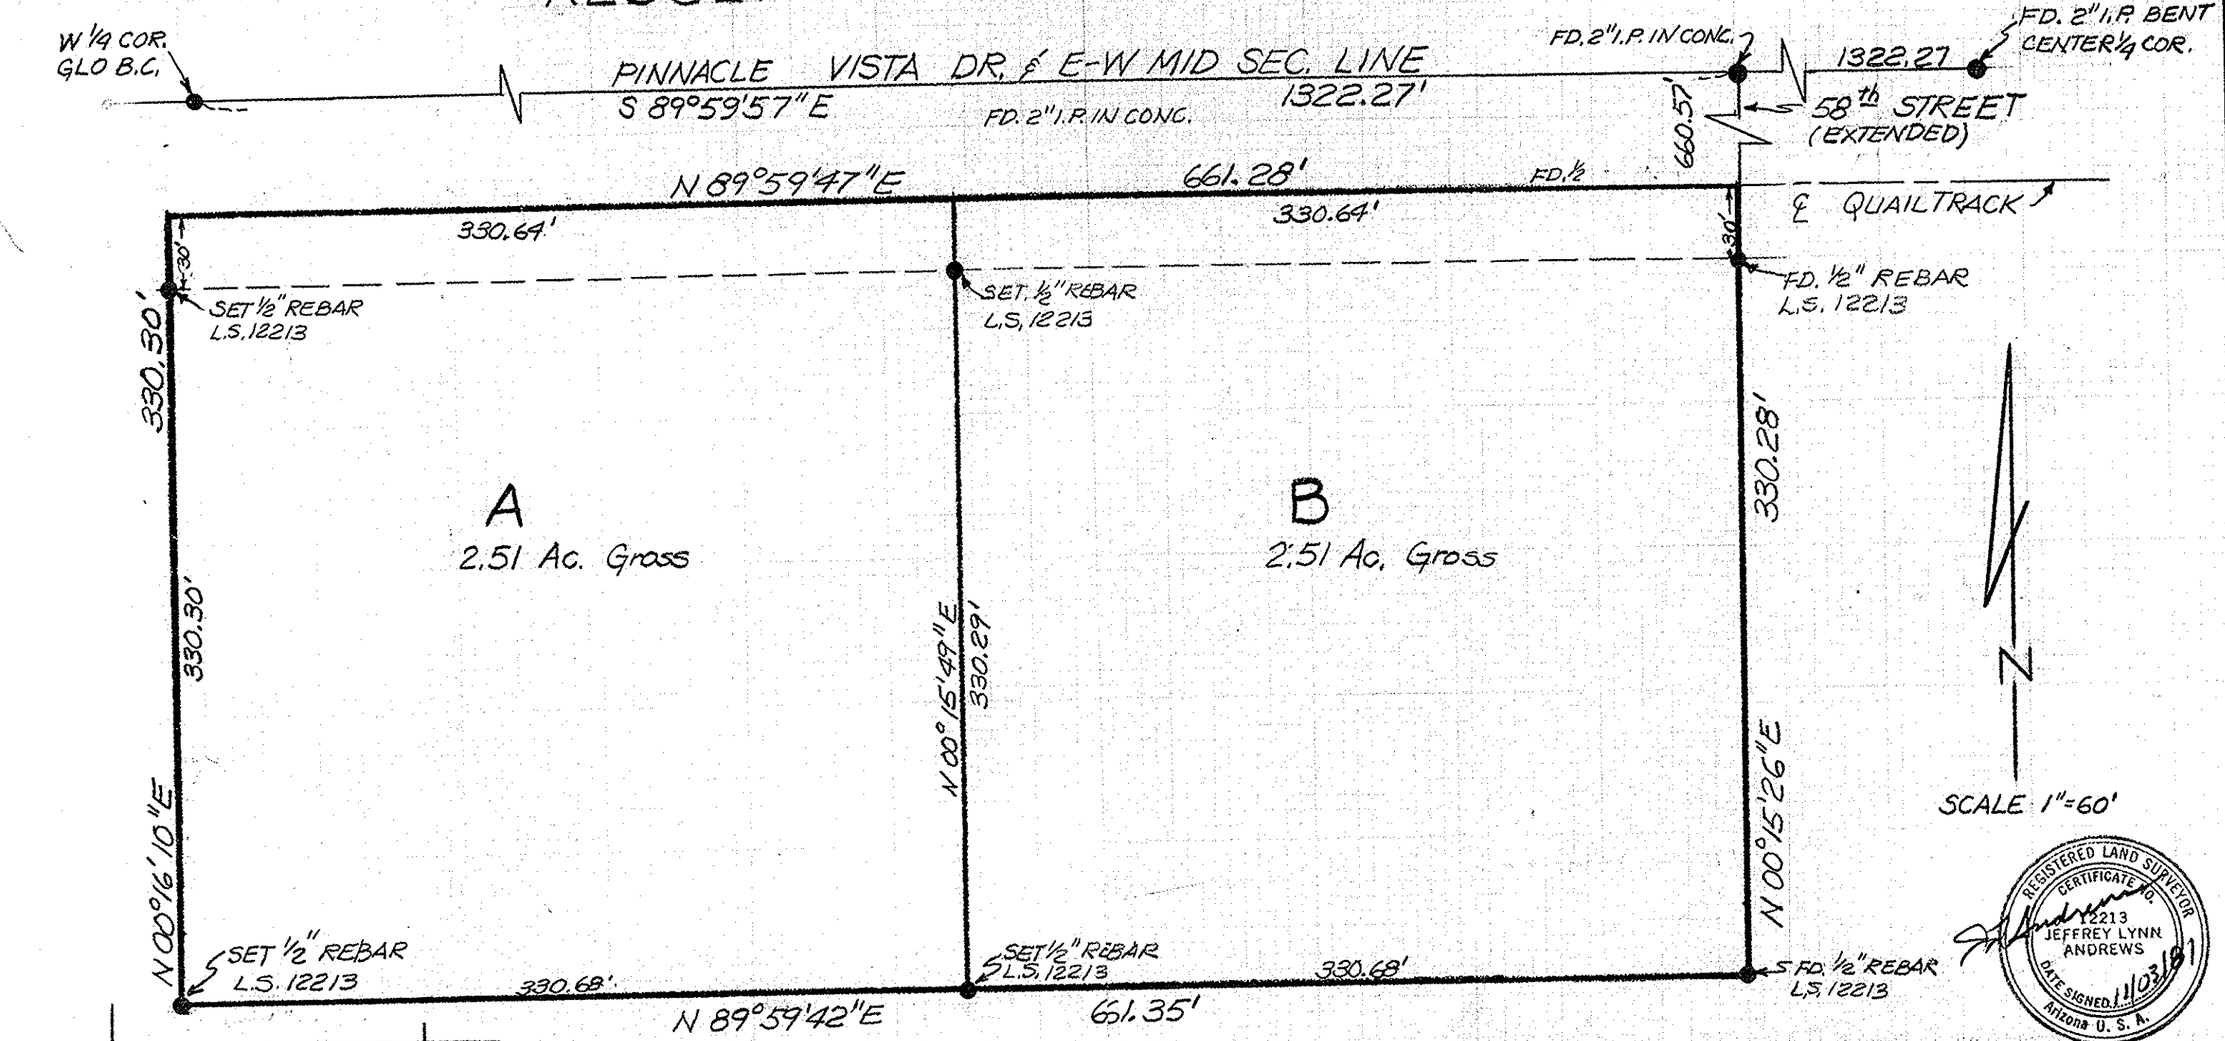

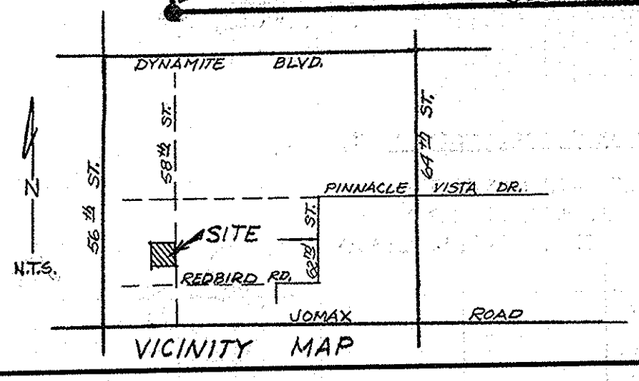

VICINITY MAP

LEGAL DESCRIPTION (A):

W2 N2 SE4 NW4 SW4 Sec. 33, T5N, R4E;
G & S R B & M, Maricopa County, AZ.

LEGAL DESCRIPTION (B):

E2 N2 SE4 NW4 SW4 Sec. 33, T5N, R4E;
G & S R B & M, Maricopa County, AZ.

SCALE: 1"=60'	APPROVED BY:	DRAWN BY K.E.O.
DATE: OCT. 29, '81		REVISED
FOR: KAREN DECKER, 6846 E. SOLCITO LANE - PARADISE VALLEY, AZ.		
BY: ANDREWS ASSOC., INC. 6741 N. BLACK CANYON - PHOENIX, AZ.		DRAWING NUMBER 81-91

DIN# 56766-1/1 A1-008
APLS