RESULT OF SURVEY

SEC. 28, T2S, R2W, NE4, NE4, SW4

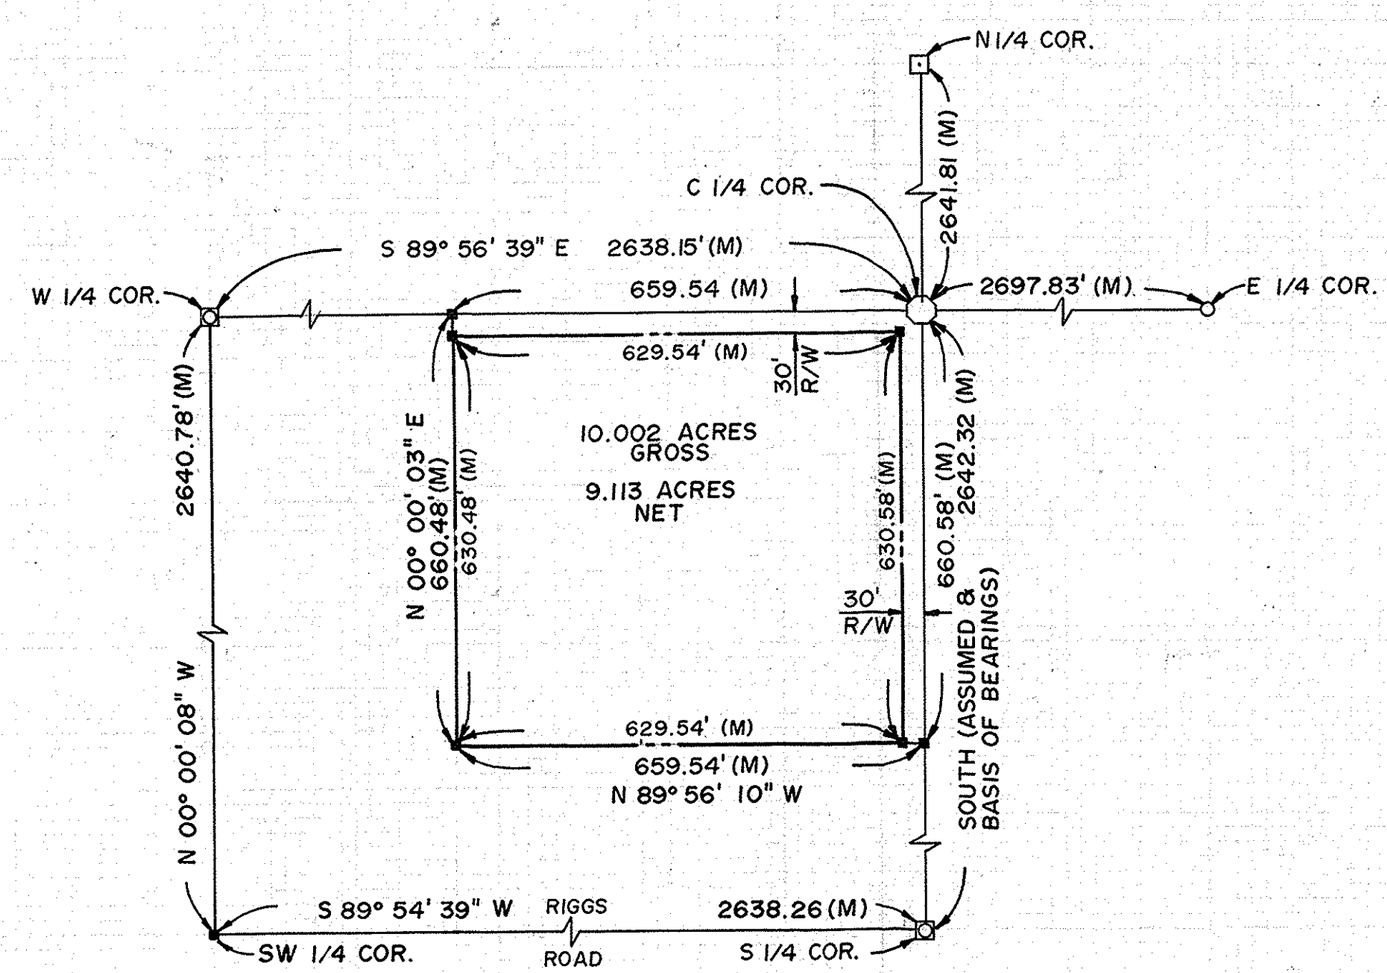

- ⊠ – FOUND G. L. O. BRASS CAP
- ⊡ – FOUND HUB & TACK
- ⬡ – FOUND 1" OCTAGOL AXLE SHAFT
- ● – FOUND 3/4" NAIL HEAD
- ■ – SET 1/2" REBAR WITH TAG L. S. 12213

ANDREWS ASSOCIATES, INC.
PROFESSIONAL LAND SURVEYORS
6741 N. BLACK CANYON
PHOENIX, ARIZ. 85015
P.O. BOX 35161
PH. 242-6229

PREPARED FOR:
CHESTER QUINTON

ROUTE 1, BOX 250B
LITCHFIELD PARK, ARIZONA 85340
TELE: 935-3745

SCALE: 1" = 200'	DRAWING NO. 82-43
DATE: MAY 25, 1982	DRAWN BY: SAR

DIN # 56767-1/1
APLS

A1-006