RESULT OF SURVEY

REGISTERED LAND SURVEYOR
CERTIFICATE NO. 12213
JEFFREY LYNN ANDREWS
DATE SIGNED 6/82
Arizona U. S. A.

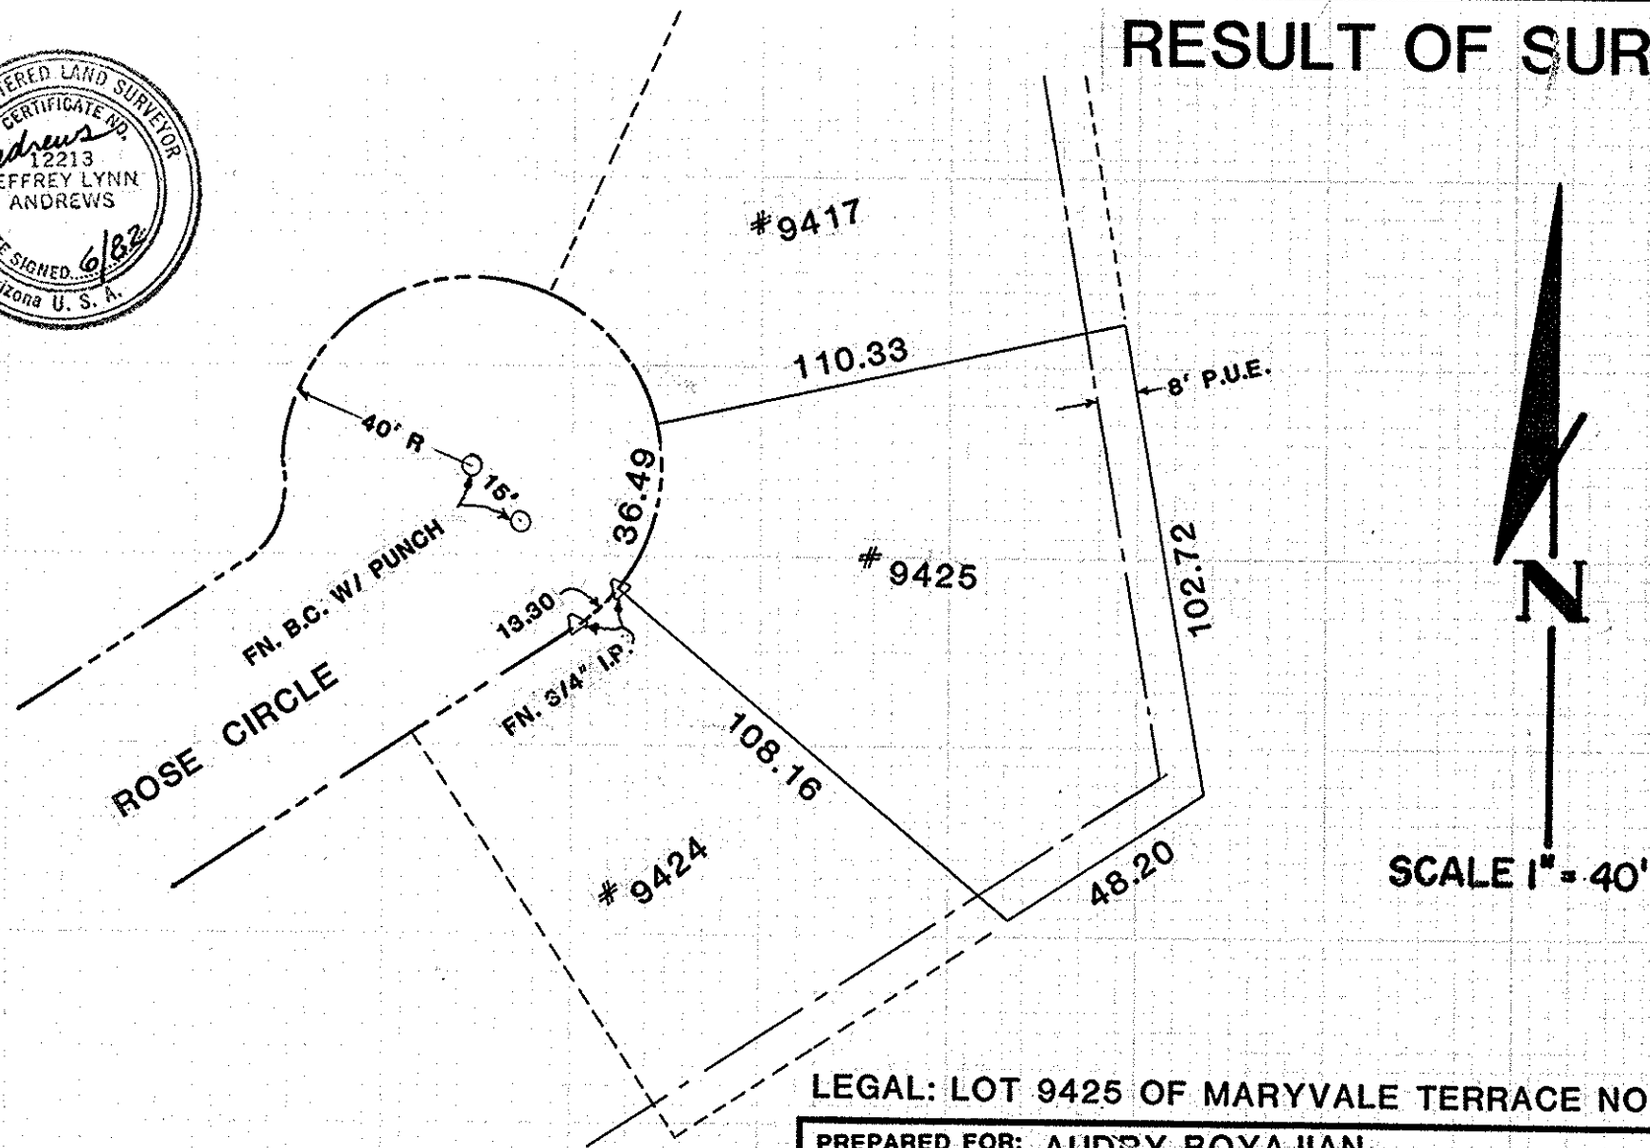

LEGAL: LOT 9425 OF MARYVALE TERRACE NO. 24-A

NOTE: THE WEST SIDE PROPERTY ALIGNMENT WAS DETERMINED FROM EXISTING MONUMENTS AND POINTS ON LINE WERE SET TO CONTROL THE ALIGNMENT OF A PROPOSED FENCE. ALL DIMENSIONS ARE RECORD.

PREPARED FOR: AUDRY BOYAJIAN 6129 W. ROSE CIRCLE PHOENIX, AZ. 85033 PH.# 278-4822		
SCALE: 1" = 40'	APPROVED BY: JLA 6/7/82	DRAWN BY GBL
DATE: 6/03/82		REVISED
ANDREWS ASSOC., INC. PROFESSIONAL SURVEYORS		
6741 N. BLK. CYN. HWY. PHX., AZ. (602) 242-6229		DRAWING NUMBER 82-44

8½X11 PRINTED ON NO. 1000H-10 CLEARPRINT FADE-OUT

DIN # 56768-1/1 APLS

A1-005