RESULT OF SURVEY

OF LOT 14 CAMELBACK MANOR AS RE-
CORDED IN BOOK 43 OF MAPS-PG.44, M.C.R.

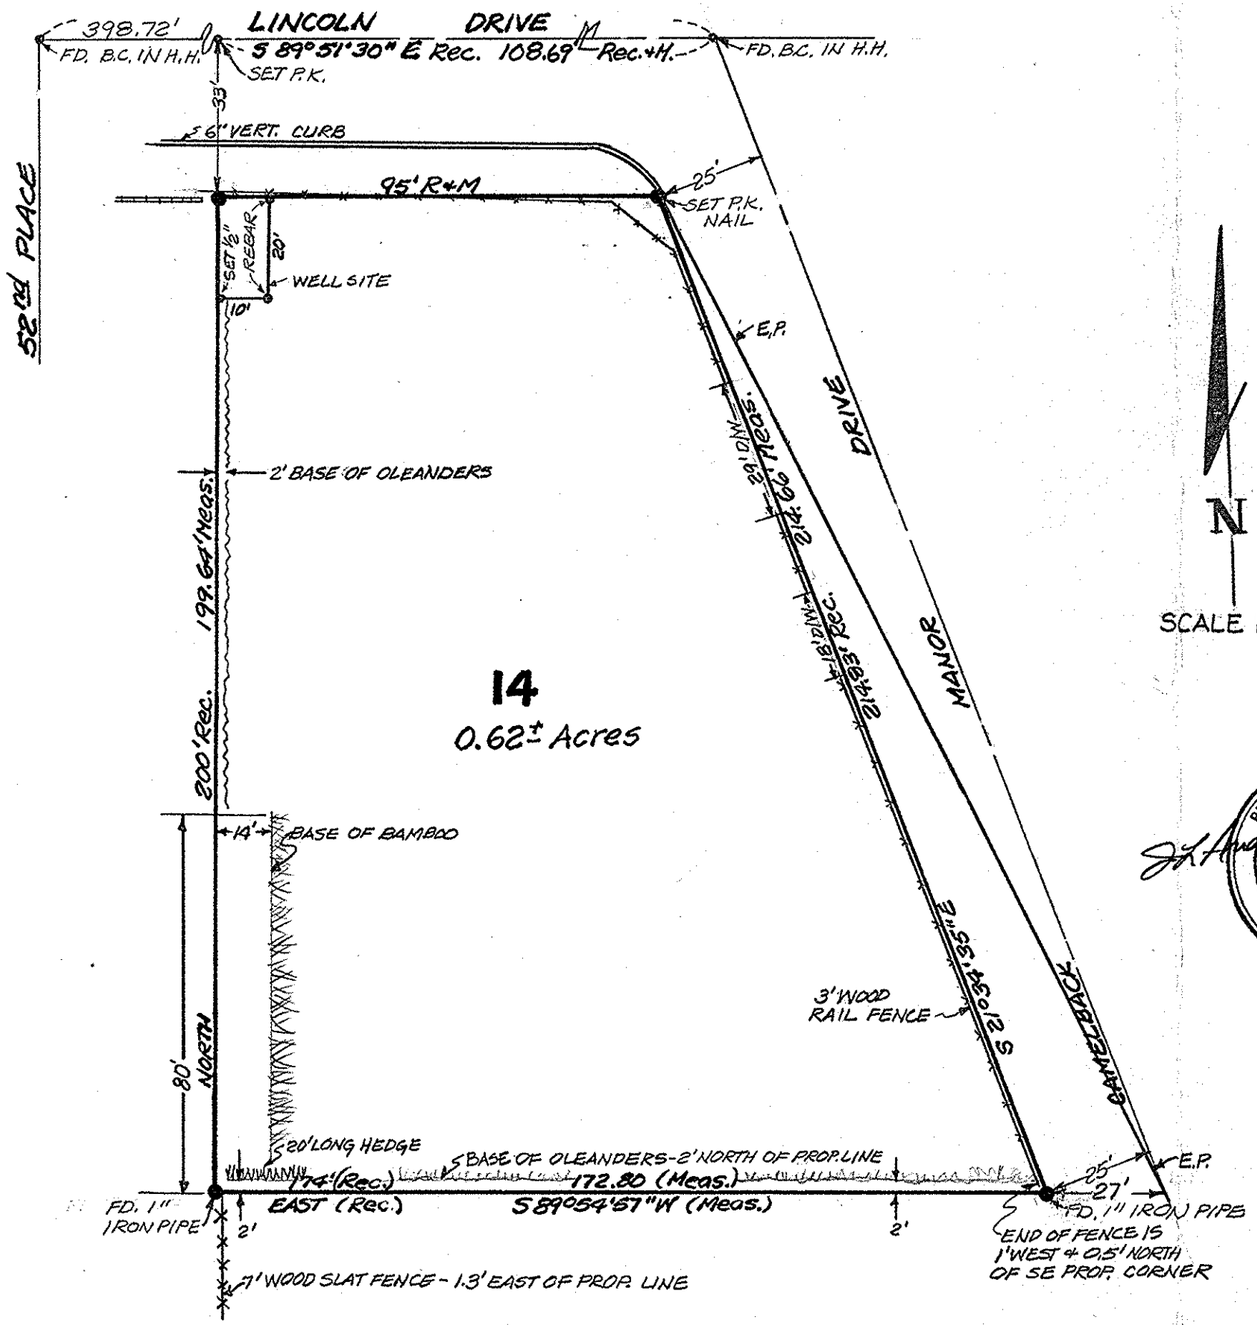

N

SCALE 1" = 30'

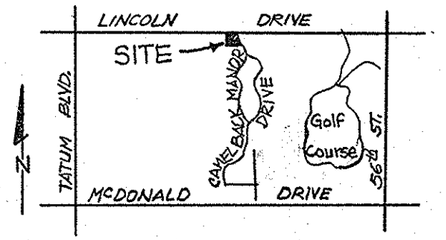

VICINITY MAP
NOT TO SCALE

REGISTERED LAND SURVEYOR
CERTIFICATE NO. 12213
JEFFREY LYNN ANDREWS
DATE SIGNED 1/8/82
Arizona U.S.A.

NOTES

1. BOTH THE OLEANDER HEDGES AND BAMBOO STANDS OVERHANG THE PROPERTY LINE (BASES ARE WITHIN BOUNDARY). THE OLEANDERS ARE ±8' TALL AND THE BAMBOO ± 25' TALL. THERE ARE NO BLDG. ENCROACHMENTS.
2. ALL PROPERTY CORNERS ARE SET 1/2" REBAR L.S. 12213 UNLESS OTHERWISE NOTED.
3. WELL SITE LOCATION:
   CAMELBACK MANOR TRACT A - THAT PORTION OF TRACT A LYING WITHIN CAMELBACK MANOR DESCRIBED AS FOLLOWS:
   BEG. 33' SOUTH OF NORTHWEST CORNER E2, NW4, SE4 SEC 8 T2N, R4E.
   S. 20' ALONG PROPERTY LINE TO A POINT
   THENCE E. 10'
   THENCE N. 10'
   THENCE W. 10' TO P.O.B.

ANDREWS ASSOCIATES, INC.
6747 N. BLACK CANYON P.O. BOX 35161
PHOENIX ARIZ. 85015 PH. 242-6229

PREPARED FOR
LAWTON WILKEN
6320 CAMELBACK MANOR DR.
PARADISE VALLEY, AZ. 85253

SCALE: 1"=30'	DRAWING NO. 3-96
DATE: DEC, 1981	DRAWN BY: K.O.

DIN#56770-1/1
APLS

A1-007