REPORT OF SURVEY

FOR

ROBERT B. COPLIN

P.O. BOX 44, LAVEEN, AIRZ.

OF A PARCEL OF GROUND LYING IN THE W 1/2, NW 1/4, SE 1/4, SEC. 9, T 1 S, R 2 E, G. & S. R. B. & M., MARICOPA COUNTY, ARIZONA AS SHOWN HEREON.

NOTE 1: NO EXISTING IMPROVEMENTS, TREES OR FENCES SHOWN HEREON.

NOTE 2: NORTHERLY R/W LINE WESTERN CANAL AS SHOWN IN BOOK OF MAPS 117, PAGES 31, 32, 33 & 34 NOT SHOWN HEREON.

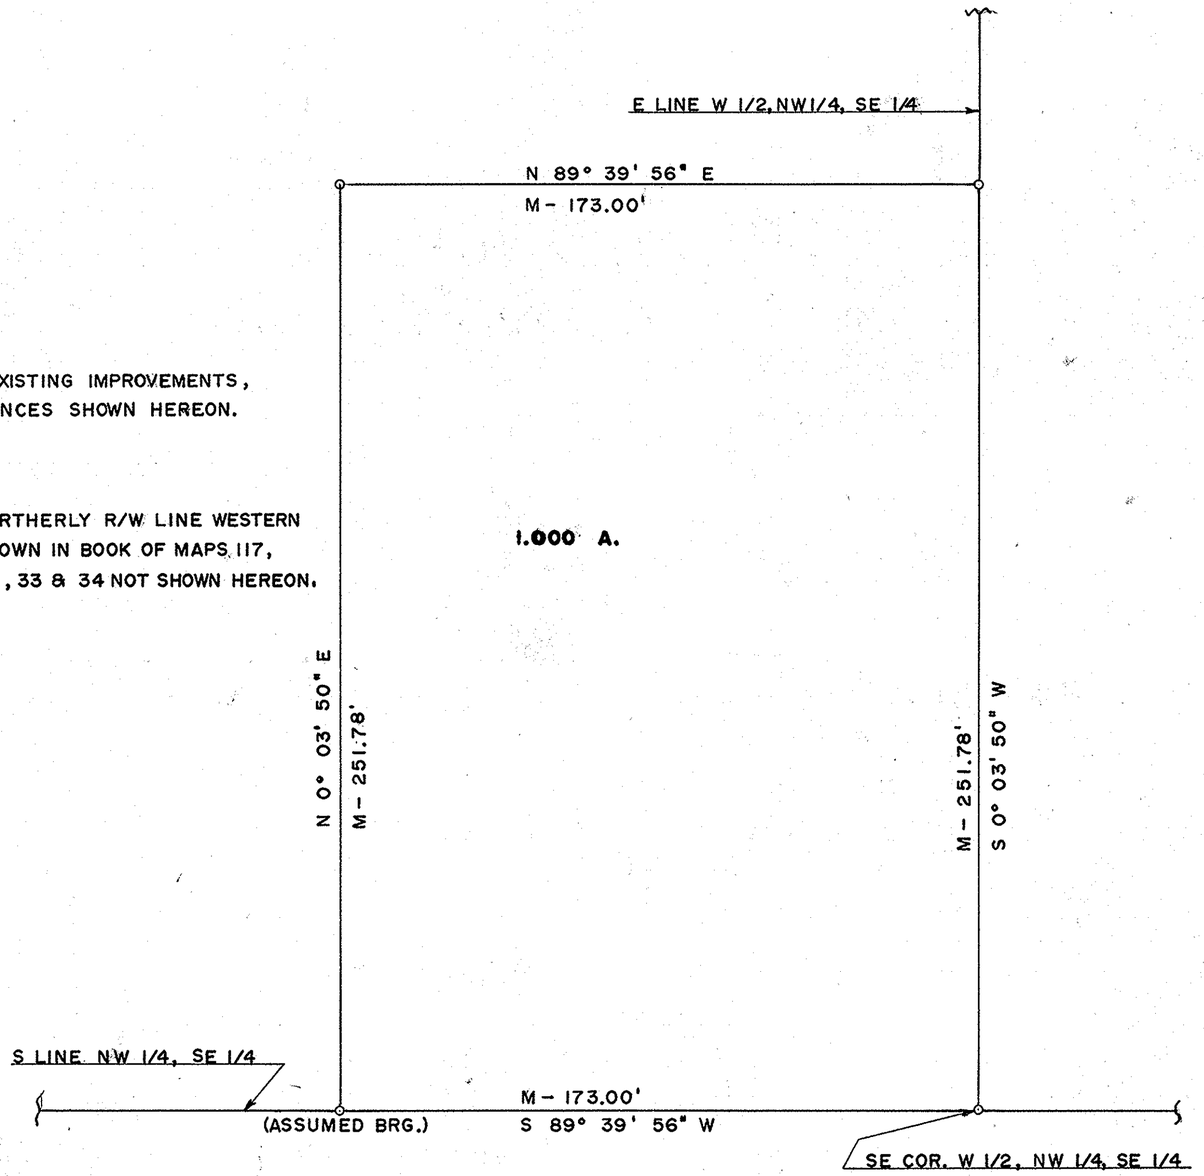

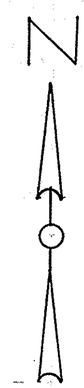

Scale 1" = 30'

LEGEND

M = Measured in Field

o = 1/2" I. P. Tagged L. S. 1681 - Set for Corners

CERTIFICATE:

THE SURVEY SHOWN HEREON WAS DONE BY ME ON 4 / 23 / 69 BASED ON PREVIOUS SURVEYS DONE BY ME IN 1966 & 1967.

Eugene V. Kelley

REGISTERED LAND SURVEYOR 1681 EUGENE V. Date Signed 5/6/69 ARIZONA, U.S.A.

ARIZONA SURVEYING SERVICE

2802 W. SOLANO DR., N, PHOENIX, AIRZ.

DRAWING NO. L- 69 - 4551

DIN # S6773 - 1,
APLS