REPORT OF SURVEY
FOR
SOUTHWEST SALT COMPANY
P.O. Bx. 1237, LITCHFIELD PARK, ARIZONA

Showing the location of a well situated in the S.W. 1/4, S.W. 1/4, Sec. 2 T. 2 N., R. 1 W., G. & S.R.B. & M., with the S.W. Cor. of the above said Sec. 2 bearing S. 53° 45' 40" W., 875.12 feet and the W. 1/4 Cor. of the above said Sec. 2 bearing N. 18° 26' 55" W., 2230.44 feet from the center of the above said well. The basis of the herein recited bearings being North (Assumed Bearing), 2633.14 feet from the S.W. Cor. Sec. 2 to the W. 1/4 Cor. Sec. 2.

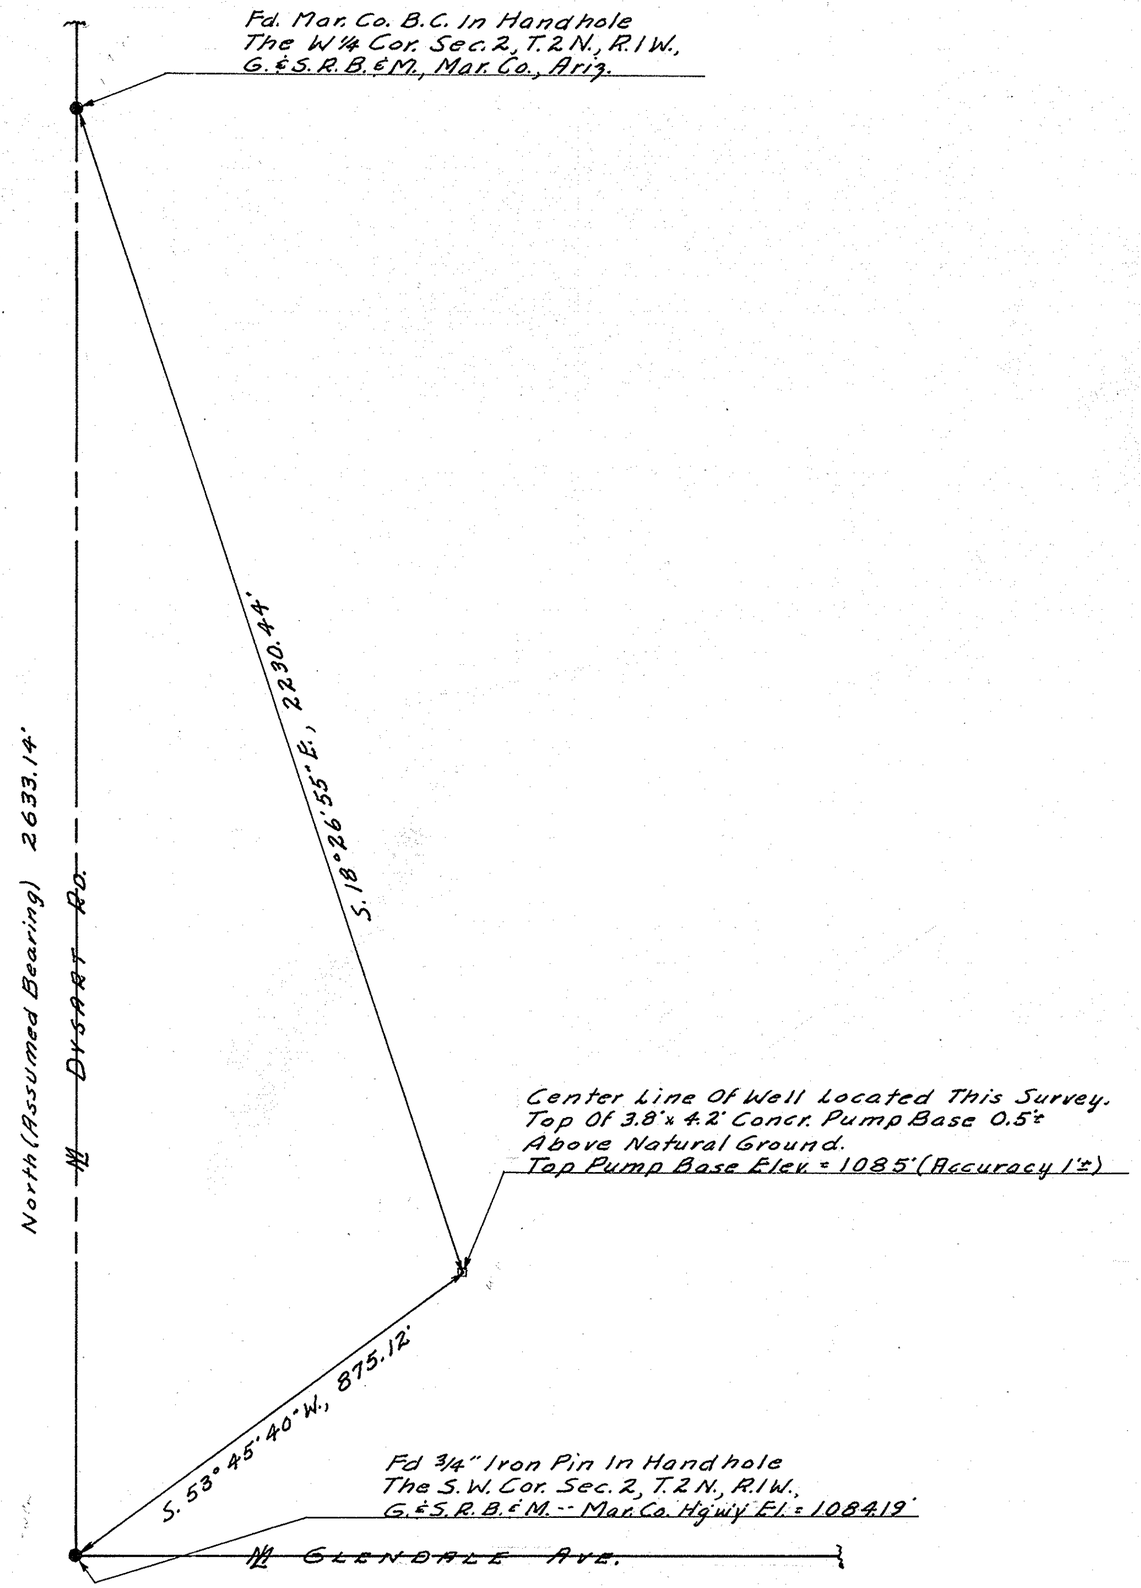

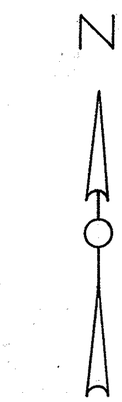

Scale. 1" = 200'

CERTIFICATION: This will certify that the field work for the survey shown hereon was done under my supervision on Jan 8, 1970.

Eugene V. Shelley

EUGENE V. SHELLEY 1/12/70

ARIZONA SURVEYING SERVICE
2802 W. SOLANO DR., N., PHOENIX, ARIZONA
DRAWING No. L-70-1569

DIN # 56774 - 1/1
APLS