REPORT OF SURVEY

FOR

EUGENE HARBOUR & LORETTA E. HARBOUR

P.O. BOX 735, CAREFREE ARIZONA

THE PORTION OF THE NW¼, SW¼, SW¼, OF SEC. 12, T. 5N., R.4E., G.&S.R. B.& M., MAR. CO. ARIZONA, SHOWN HEREON

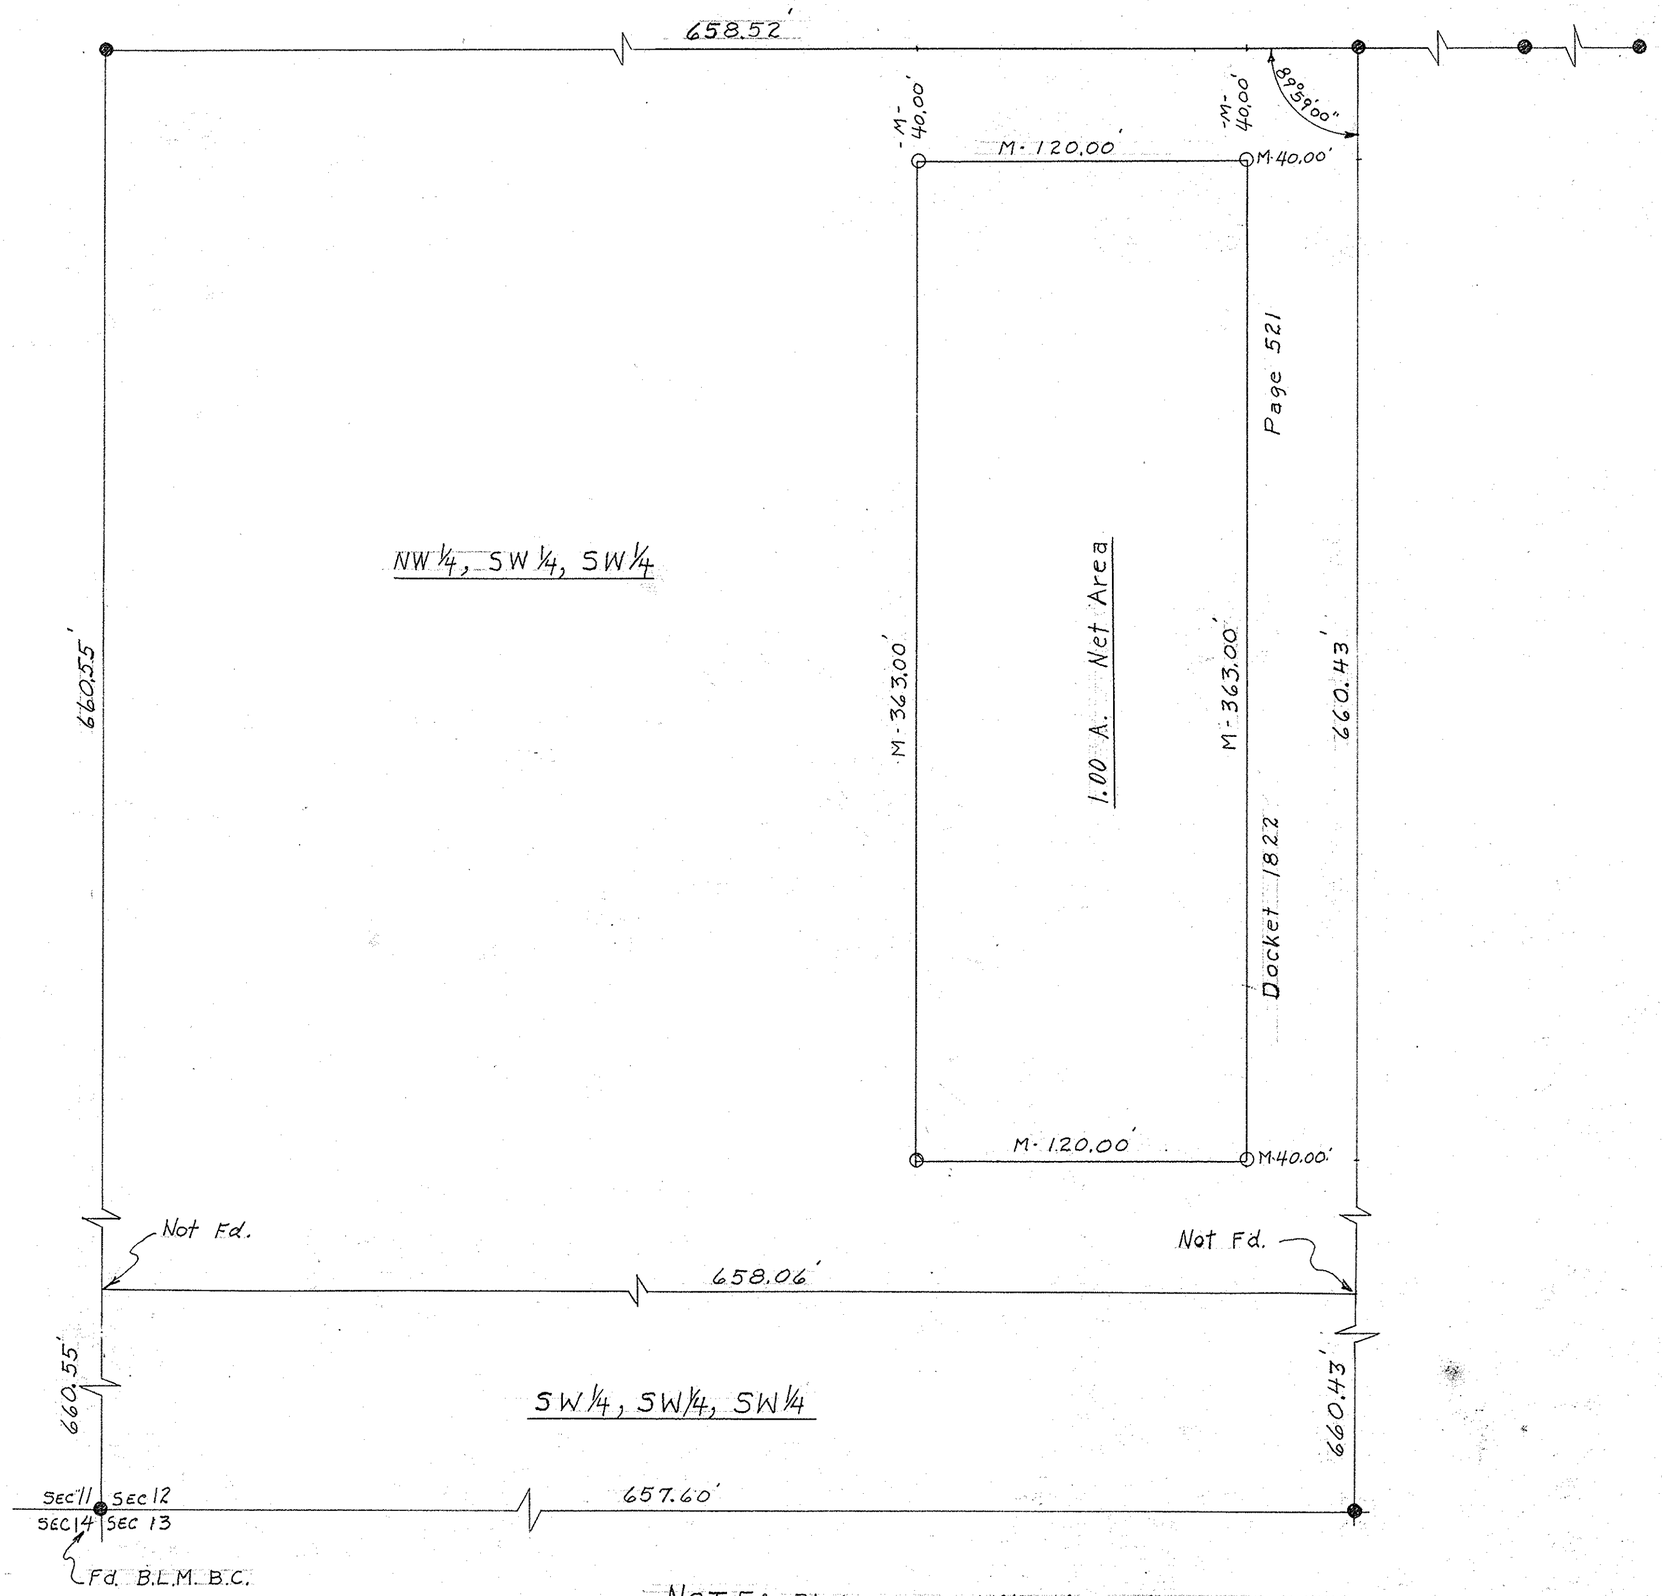

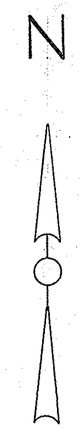

Scale: 1" = 40'

● Iron Pipe Fd., Set By W.H. Bartlett R.L.S., Oct. 1953.

⊙ - Iron Pipe Tagged LS 1681 Set This Survey

M- Measured in field

This will Certify that the Survey shown hereon was done under my supervision during month of February

NOTE: Distances not MKD. M are from Bartlett 1953 Survey

ARIZONA SURVEYING SERVICE

2802 W. Solano Dr. N., PHOENIX ARIZONA

DRAWING No. L-70-1574

DIN # 56777-1
APLS