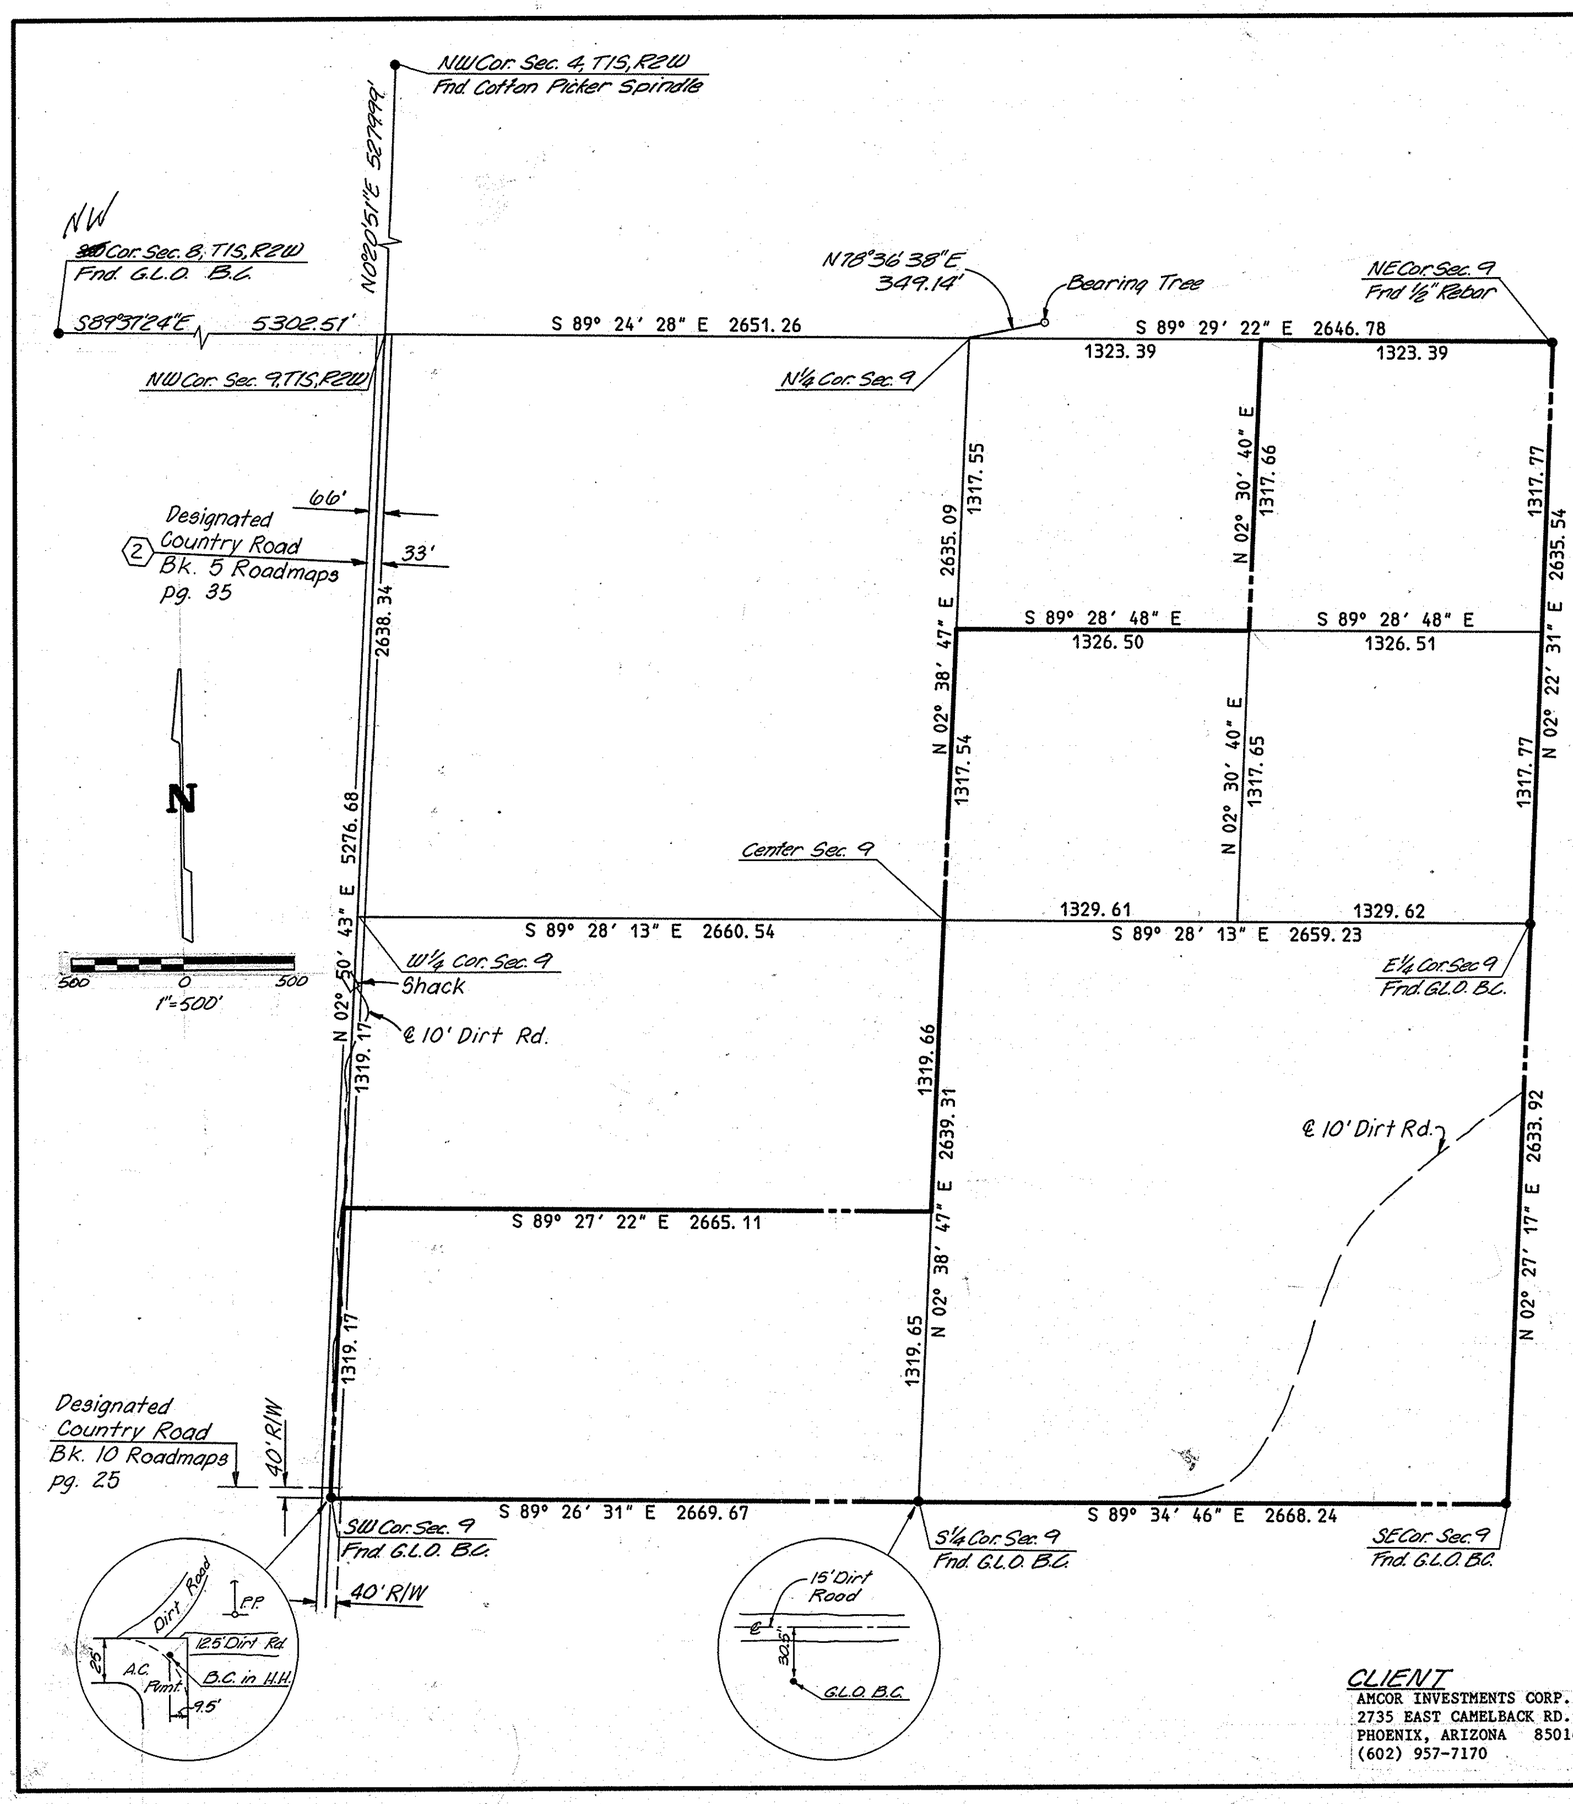

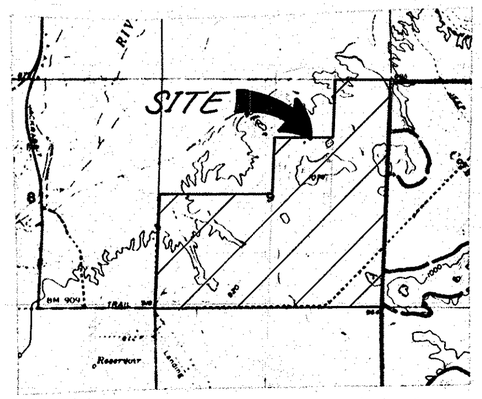

VICINITY MAP

LEGAL DESCRIPTION

SECTION 9, TOWNSHIP 1 SOUTH, RANGE 2 WEST OF THE GILA AND SALT RIVER BASE AND MERIDIAN, MARICOPA COUNTY, ARIZONA.

SAID PARCEL CONTAINING:
GROSS AREA - 28,031.178 S.F.
643.51 ACRES

NOTE

THIS SURVEY WAS PERFORMED IN ACCORDANCE WITH TITLE REPORT #201-03-840755 FROM FIRST AMERICAN TITLE INSURANCE COMPANY OF ARIZONA DATED APRIL 28, 1986.

CERTIFICATION

THE SURVEY PLATTED HEREON WAS PERFORMED UNDER MY DIRECTION AND SUPERVISION DURING THE MONTH OF APRIL, 1986, AND IS TRUE AND CORRECT, TO THE BEST OF MY KNOWLEDGE AND BELIEF.

CLIENT

AMCOR INVESTMENTS CORP.
2735 EAST CAMELBACK RD.
PHOENIX, ARIZONA 85016
(602) 957-7170

DIN # 56810

A.L.T.A. SURVEY
SECTION 9
T. 1S. - R. 2W.

DRAWN:	DATE	JOB NO.	SCALE	SHEET
CHECK:		2643-9	1"=500'	1 OF 1

BAKER LAND SURVEYING
4120 N. 20TH ST. PHX, AZ (602) 957-8387