84-239732

268-15

6-4-84

STATE OF ARIZONA } ss
County of Maricopa }
I hereby certify that the within instrument was filed and recorded at request of Evans Kuhn
in Book 268 on page 15
Witness my hand and seal the day and year
HARRY ONG

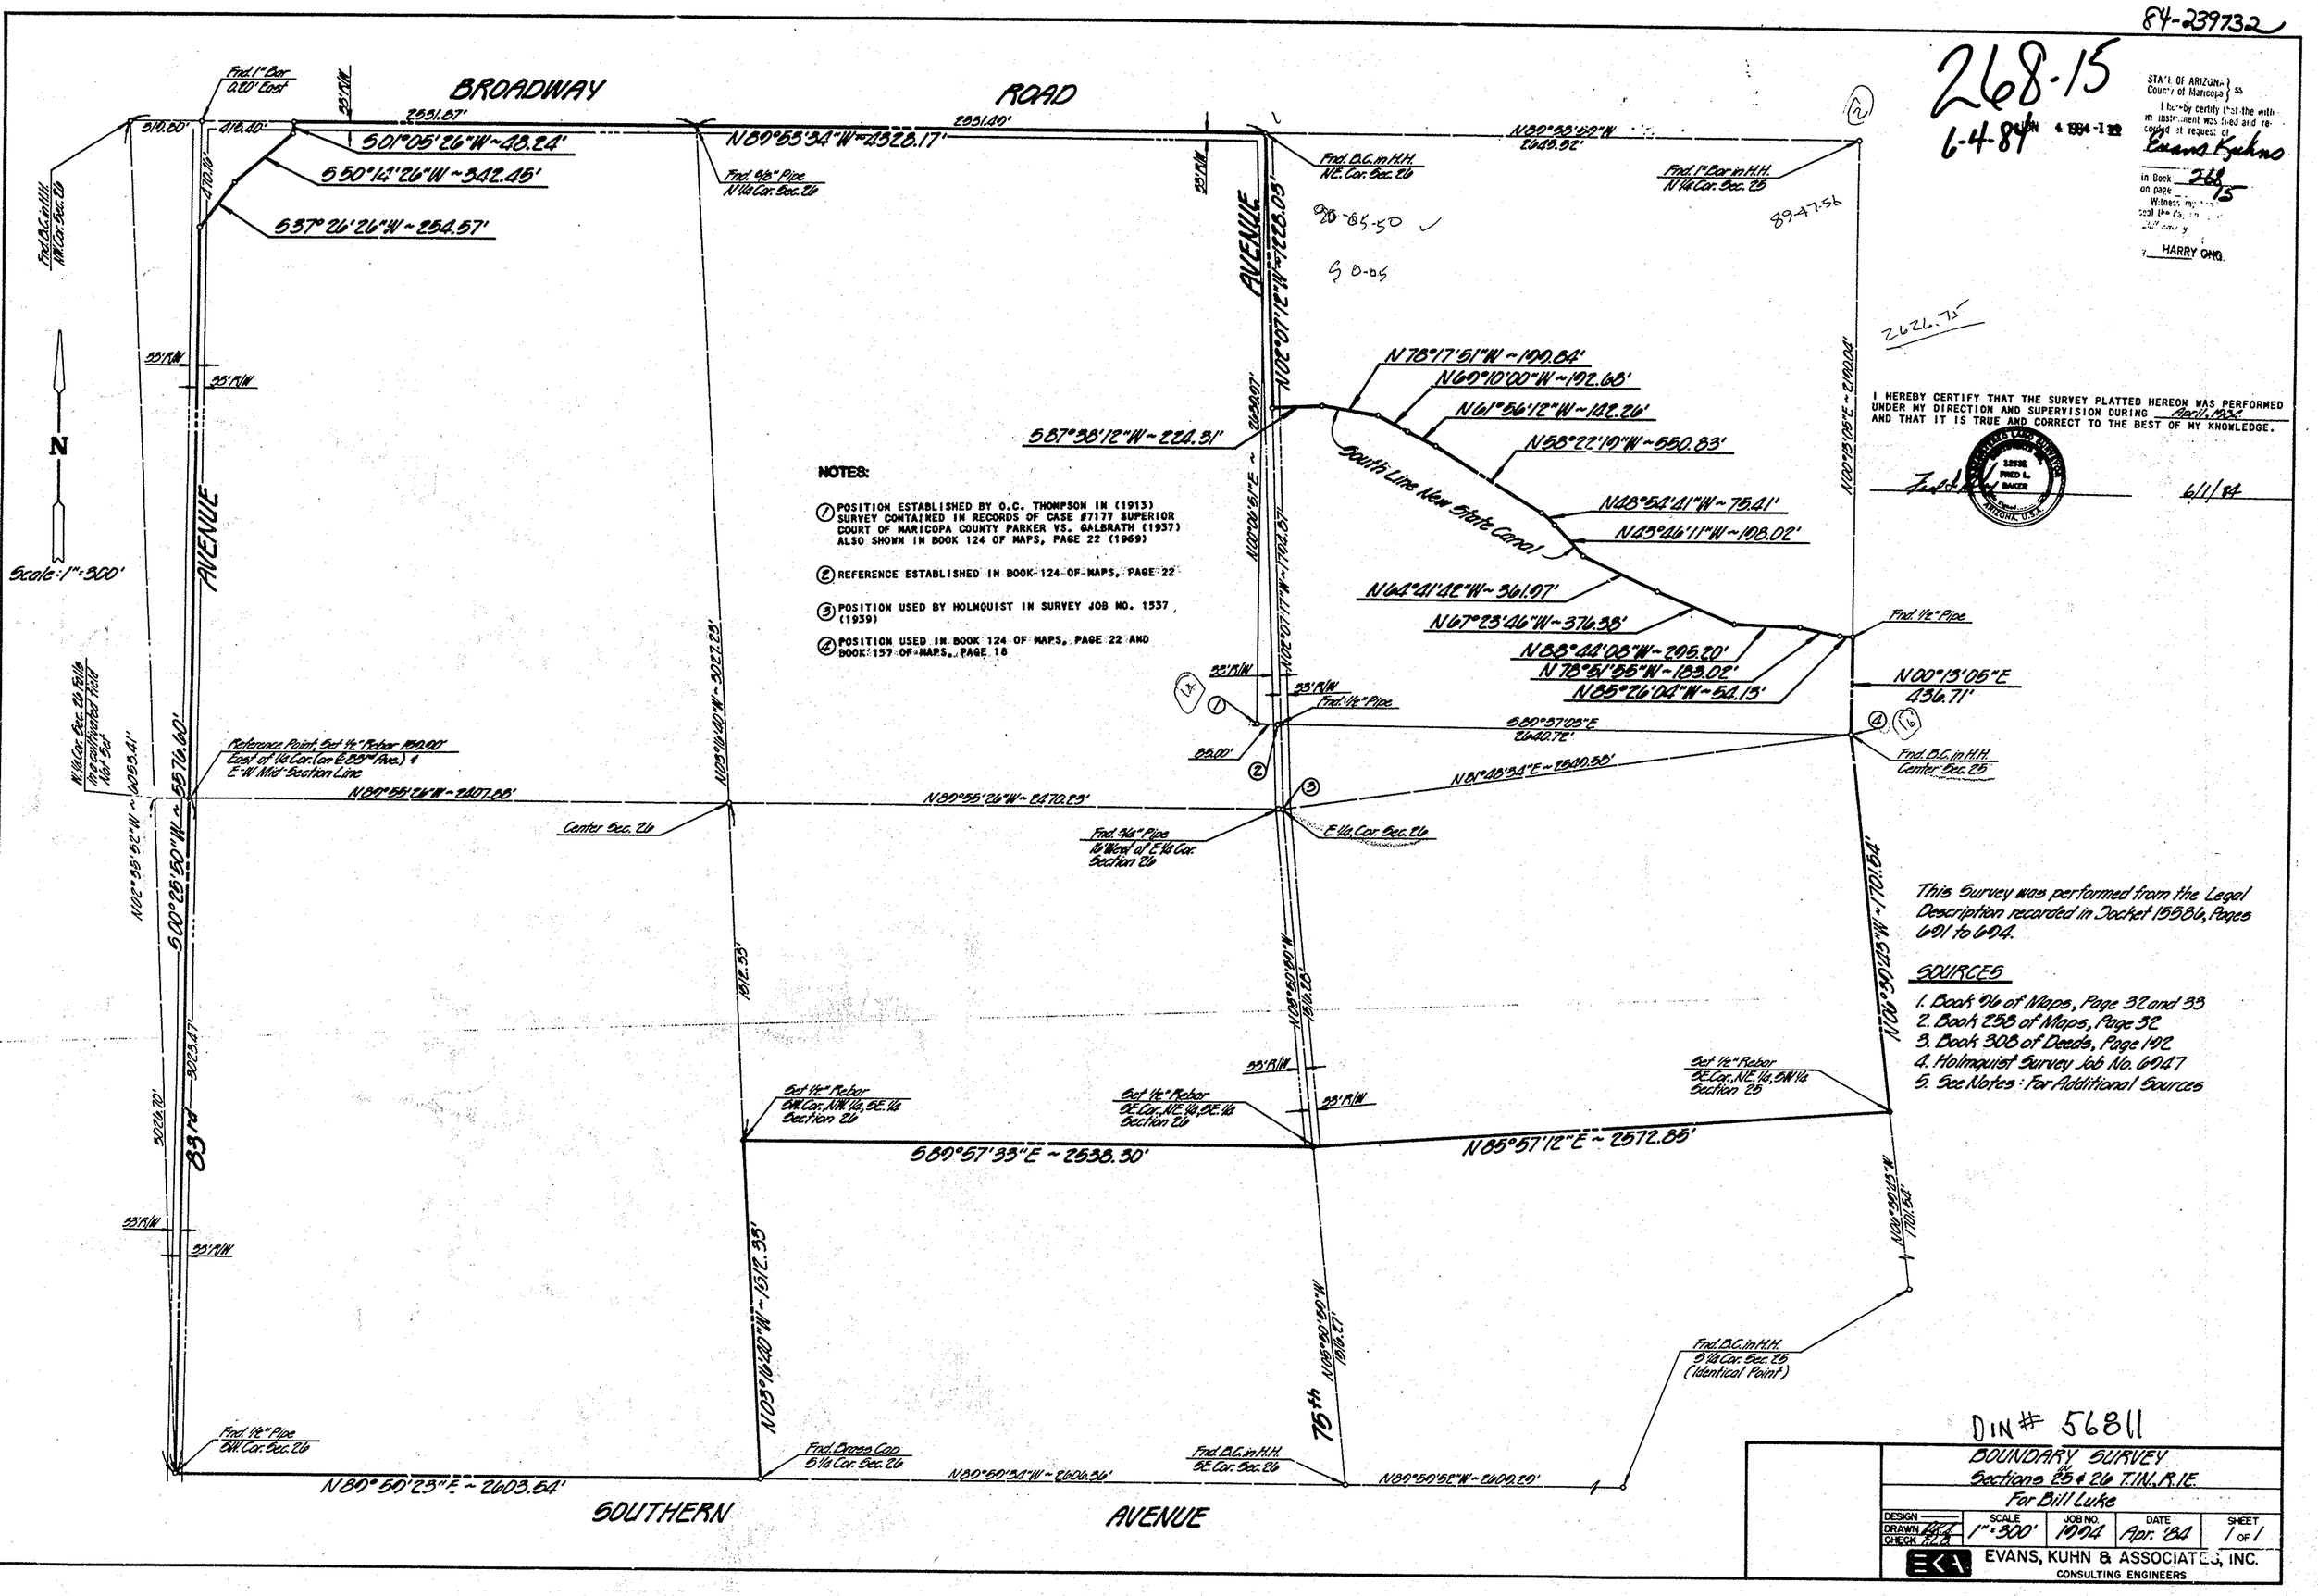

NOTES:

1. POSITION ESTABLISHED BY O.C. THOMPSON IN (1913) SURVEY CONTAINED IN RECORDS OF CASE #7177 SUPERIOR COURT OF MARICOPA COUNTY PARKER VS. GALBRATH (1937) ALSO SHOWN IN BOOK 124 OF MAPS, PAGE 22 (1969)
2. REFERENCE ESTABLISHED IN BOOK 124 OF MAPS, PAGE 22
3. POSITION USED BY HOLMQUIST IN SURVEY JOB NO. 1537, (1939)
4. POSITION USED IN BOOK 124 OF MAPS, PAGE 22 AND BOOK 157 OF MAPS, PAGE 18

I HEREBY CERTIFY THAT THE SURVEY PLATTED HEREON WAS PERFORMED UNDER MY DIRECTION AND SUPERVISION DURING April, 1984 AND THAT IT IS TRUE AND CORRECT TO THE BEST OF MY KNOWLEDGE.

LICENSED FRED L. BAKER ARIZONA, U.S.A.

6/11/84

This Survey was performed from the Legal Description recorded in Docket 15586, Pages 691 to 694.

SOURCES

1. Book 96 of Maps, Page 32 and 33
2. Book 258 of Maps, Page 32
3. Book 308 of Deeds, Page 192
4. Holmquist Survey Job No. 6047
5. See Notes: For Additional Sources

DIN # 56811

BOUNDARY SURVEY
Sections 25 & 26 T.1N., R.1E.
For Bill Luke

DESIGN	SCALE	JOB NO.	DATE	SHEET
DRAWN / CHECK	1" = 300'	1904	Apr. '84	1 OF 1

EVANS, KUHN & ASSOCIATES, INC.
CONSULTING ENGINEERS