SUPERSTITION VIEW RANCHETTES

A SUBDIVISION OF LOTS 3, 4, 9 and 10 OF SECTION 31, T.1S., R.8E & OF LOTS 5, 6, 11 and 12 OF SECTION 6, T.2S., R.8E., G & S.R.B.L & M. IN PINAL COUNTY, ARIZONA.

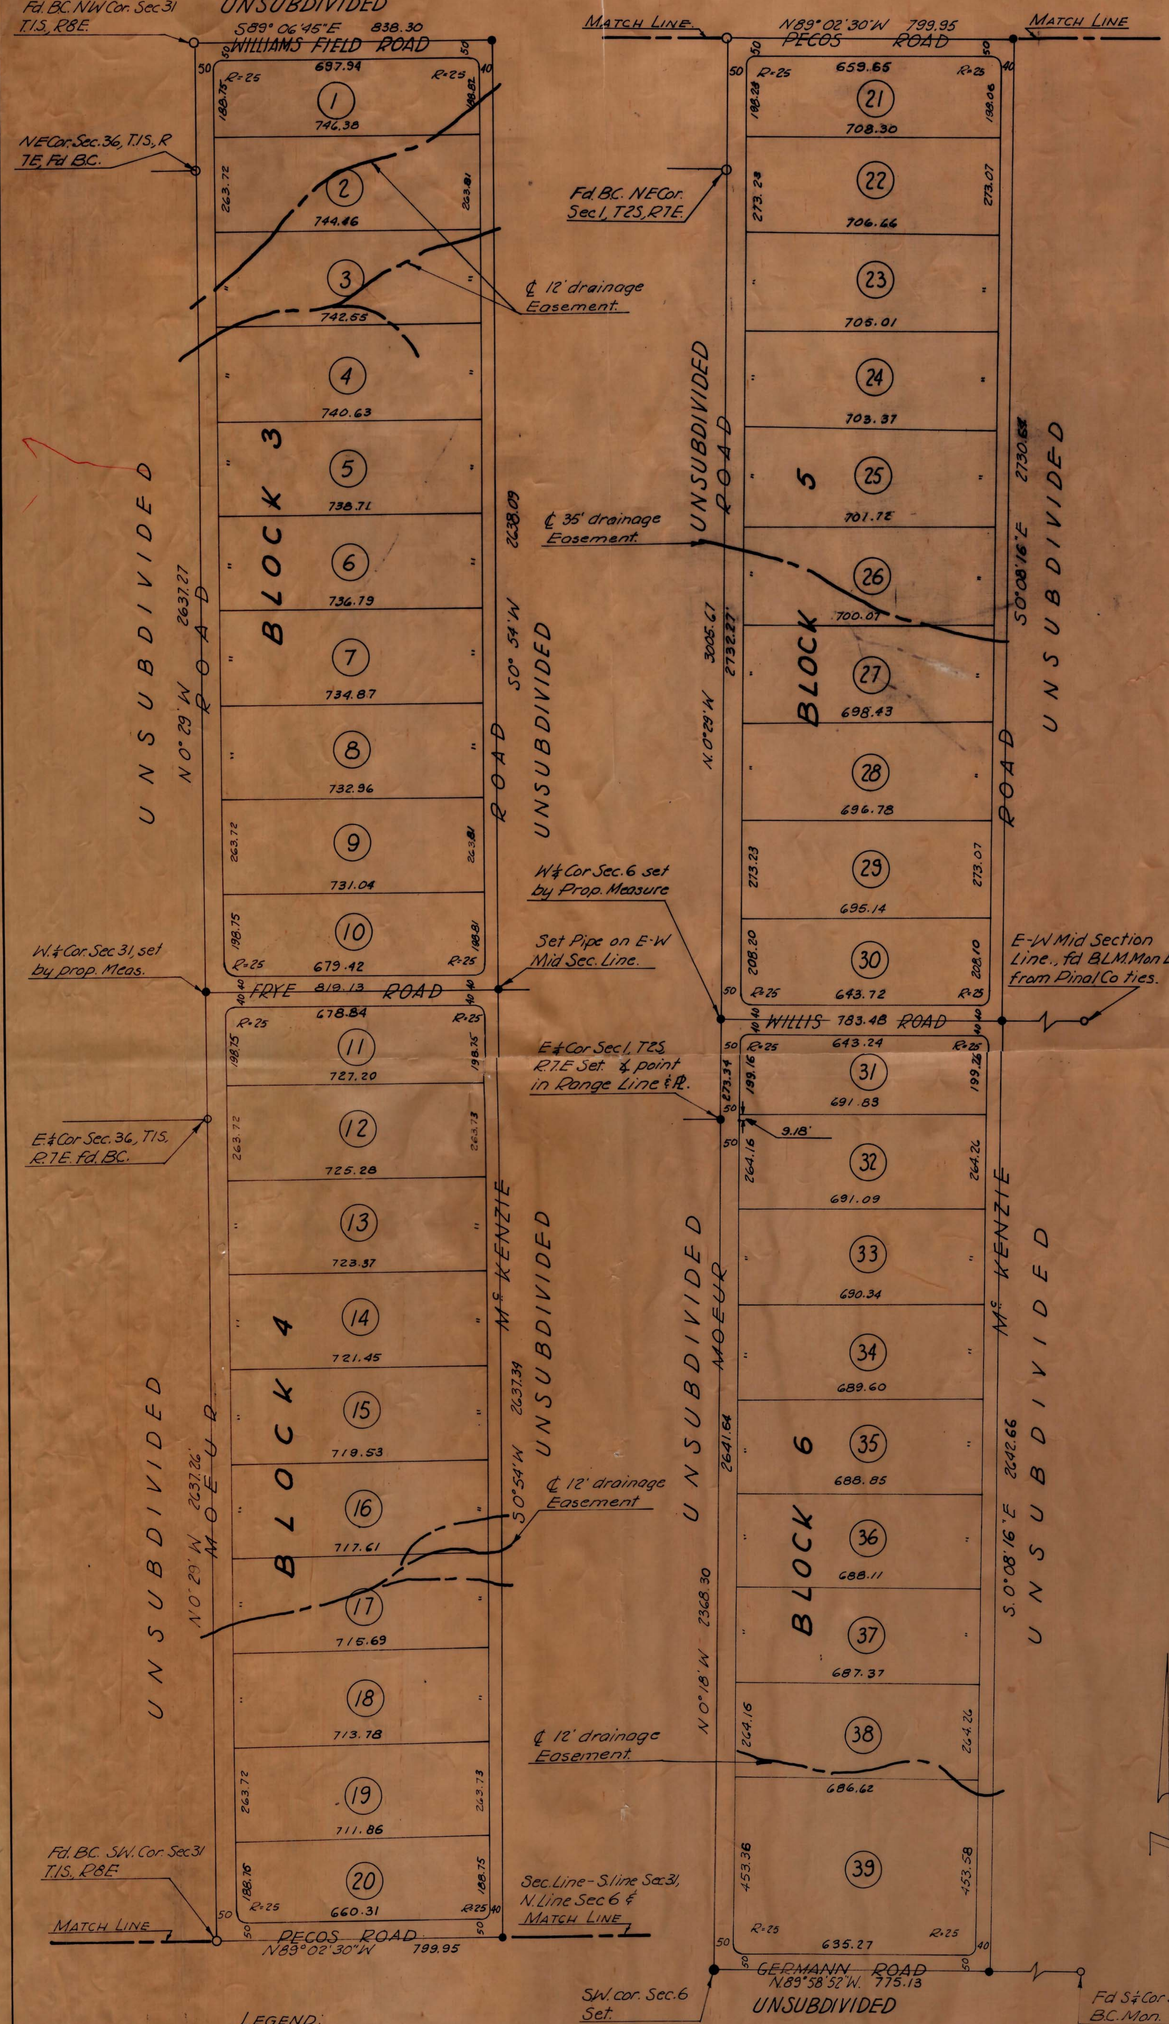

DEDICATION:

STATE OF ARIZONA
COUNTY OF PINAL S.S.

Know all men by these presents: That the PHOENIX TITLE AND TRUST COMPANY, an Arizona corporation, as trustee, has subdivided under the name of SUPERSTITION VIEW RANCHETTES Lots 3,4,9 and 10 of Section 31, T.1S, R.8E. and Lots 5,6,11 and 12 of Section 6, T.2S., R.8E., G & S.R.B.L & M, Pinal County, Arizona as shown hereon, and hereby publishes this plat as and for the plat of said SUPERSTITION VIEW RANCHETTES, and hereby declares that said plat sets forth the location and gives the dimensions of the Lots, and streets constituting same, and that each Lot and street shall be known by the number or name given each respectively on said plat and hereby dedicates to the public for use as such the streets as shown on said plat and included in the above described premises. Easements are dedicated for purposes shown.

In witness whereof: The Phoenix Title and Trust Company, as trustee, has hereunto caused its corporate name to be signed and its corporate seal to be affixed, and the same to be attested by the signatures of Bernard A. Vitek, its Asst. Vice President and Virginia Quackenbush, its assistant Secretary, thereunto duly authorized.

PHOENIX TITLE AND TRUST COMPANY . . . TRUSTEE

by: Bernard A. Vitek
Asst. Vice President.

Attest Virginia Quackenbush
Assistant Secretary

ACKNOWLEDGEMENT:

STATE OF ARIZONA
COUNTY OF PINAL S.S.

On this, the 25th day of March, 1960, Before me, the undersigned officer, personally appeared Bernard A. Vitek and Virginia Quackenbush who acknowledged themselves to be Asst. Vice President and assistant Secretary, respectively, of the Phoenix Title and Trust Company, a corporation, and acknowledged that they as such officers, respectively, being authorized so to do, executed the foregoing instrument for the purpose therein contained by signing the name of the corporation, as trustee, by themselves, as such officers, respectively.

In witness whereof: I hereunto set my hand and official seal.
My commission expires 1-8-64

Hazel Simmons
NOTARY PUBLIC

CERTIFICATE:

This is to certify that the survey and subdivision of the premises described and platted hereon was made under my direction during February, 1960

Eugene V. Skelley
REGISTERED LAND SURVEYOR

REGISTERED LAND SURVEYOR — EUGENE V. SKELLEY — CERTIFICATE EXPIRES DEC. 31, 1960 — ARIZONA, U.S.A.

APPROVAL:

Plat approved as to form Sec. 9-476 ARS this ____ day of ____ 19__, but not as to requirements as County highways on file in the office of the County Engineer.

Clarence R. Leavitt
PINAL COUNTY ENGINEER.

PINAL COUNTY BOARD OF SUPERVISORS
By: E. Estill Osborn
Chairman.

ATTEST: Eleanor K. Cuffall
Clerk.

LOCATION KEY MAP

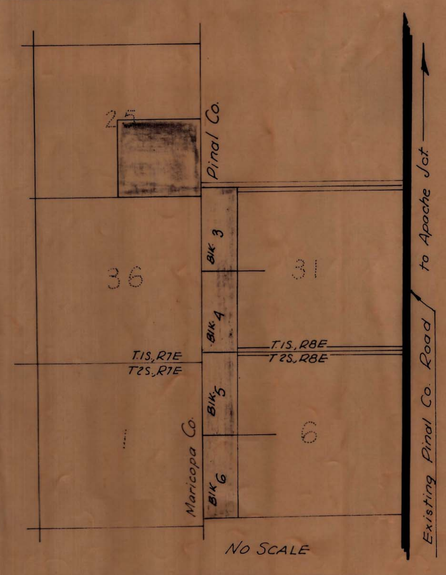

LEGEND:
- • Corner Set
- (17) Lot Numbers

NOTE:
All Lot corners Set with iron Marker, as per Pinal Co. regulations.

PREPARED BY

ARIZONA SURVEYING SERVICE

DIN# 56829 V1
APLS