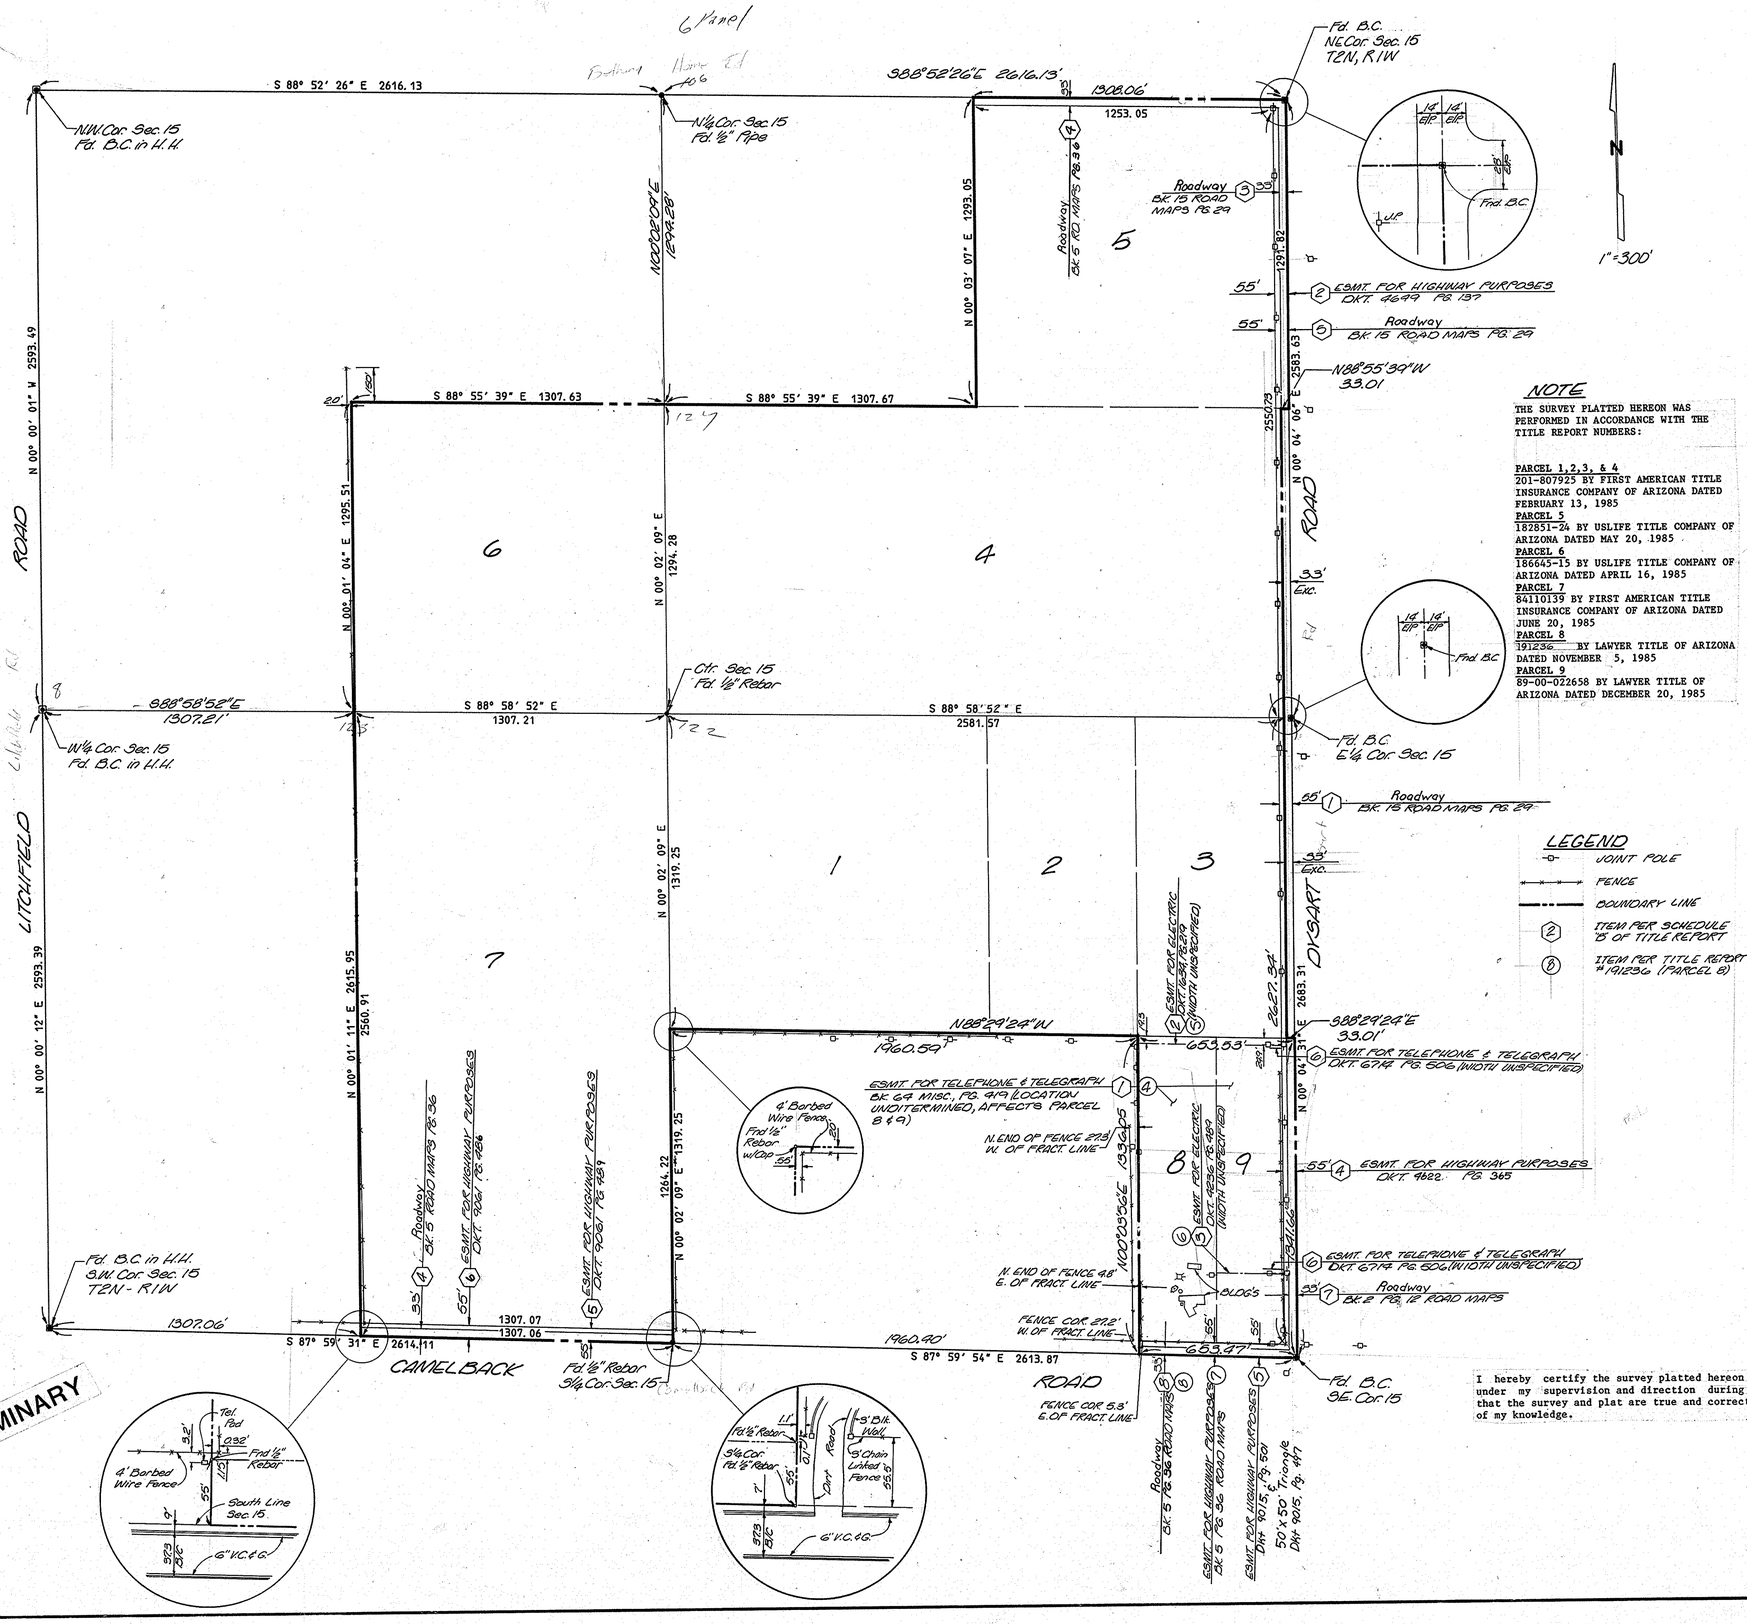

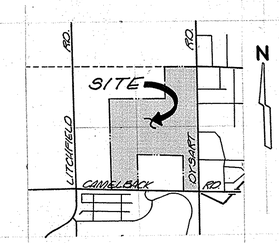

VICINITY MAP
N.T.S.

NOTE

THE SURVEY PLATTED HEREON WAS PERFORMED IN ACCORDANCE WITH THE TITLE REPORT NUMBERS:

PARCEL 1,2,3, & 4
201-807925 BY FIRST AMERICAN TITLE INSURANCE COMPANY OF ARIZONA DATED FEBRUARY 13, 1985
PARCEL 5
182851-24 BY USLIFE TITLE COMPANY OF ARIZONA DATED MAY 20, 1985
PARCEL 6
186645-15 BY USLIFE TITLE COMPANY OF ARIZONA DATED APRIL 16, 1985
PARCEL 7
841101139 BY FIRST AMERICAN TITLE INSURANCE COMPANY OF ARIZONA DATED JUNE 20, 1985
PARCEL 8
191236 BY LAWYER TITLE OF ARIZONA DATED NOVEMBER 5, 1985
PARCEL 9
89-00-022658 BY LAWYER TITLE OF ARIZONA DATED DECEMBER 20, 1985

LEGEND

- JOINT POLE
- FENCE
- BOUNDARY LINE
- (2) ITEM PER SCHEDULE 'B' OF TITLE REPORT
- (8) ITEM PER TITLE REPORT #191236 (PARCEL 8)

LEGAL DESCRIPTION

PARCEL 1:

The West half of the North half of the Southeast quarter of Section 15, Township 2 North, Range 1 West of the Gila and Salt River Base and Meridian, Maricopa County, Arizona.

PARCEL 2:

The West half of the East half of the North half of the Southeast quarter of Section 15, Township 2 North, Range 1 West of the Gila and Salt River Base and Meridian, Maricopa County, Arizona.

PARCEL 3:

The East half of the East half of the North half of the Southeast quarter of Section 15, Township 2 North, Range 1 West of the Gila and Salt River Base and Meridian, Maricopa County, Arizona.

Except the East 33 feet thereof.

PARCEL 4:

The South half of the Northeast quarter of Section 15, Township 2 North, Range 1 West of the Gila and Salt River Base and Meridian, Maricopa County, Arizona.

Except the East 33 feet thereof.

PARCEL 5

The Northeast quarter of the Northeast quarter of Section Fifteen (15), Township Two (2) North, Range One (1) West of the Gila and Salt River Base and Meridian, Maricopa County, Arizona.

PARCEL 6

The Southeast quarter of the Northwest quarter of Section Fifteen (15), Township Two (2) North, Range One (1) West of the Gila and Salt River Base and Meridian, Maricopa County, Arizona.

PARCEL 7

The East one half of the Southwest quarter of Section 15, Township 2 North, Range 1 West of the Gila, Salt River Base and Meridian, records of Maricopa County Arizona.

PARCEL 8

All that part of the South half (S 1/2) of the Southeast quarter (SE 1/4) of Section Fifteen (15), Township Two (2) North, Range One (1) West of the Gila and Salt River Base and Meridian, described as follows:

Beginning at a point 330 feet West from the Southeast corner of the South half of the Southeast quarter of said Section 15; thence North 1320 feet, being the Northeast corner; thence West 330 feet, being the Northwest corner; thence South 1320 feet, being the Southwest corner; thence East 330 feet to the point of beginning.

PARCEL 9

All that part of the South half of the Southeast quarter of Section Fifteen (15), Township Two (2) North, Range One (1) West of the Gila and Salt River Base and Meridian, described as follows:
BEGINNING at a point designated by an iron pin on the Southeast corner of the South half of the Southeast quarter of said Section 15; thence West 330 feet, being the Southwest corner; thence North 1320 feet, being the Northeast corner; designated by an iron pin; thence East 330 feet, being the Northeast corner; thence South 1320 feet to the point of beginning.

I hereby certify the survey platted hereon was performed under my supervision and direction during JUNE 1986 and that the survey and plat are true and correct, to the best of my knowledge.

DIN# 56833

BOUNDARY SURVEY
FOR
AMCOR INVESTMENTS CORP.

DRAWN: TAH	DATE	JOB NO.	SCALE	SHEET
CHECK: F.L.B.	June '86	2739	1" = 300'	1 OF 1

BAKER LAND SURVEYING
4120 N. 20TH ST. PHX., AZ (602) 957-8387