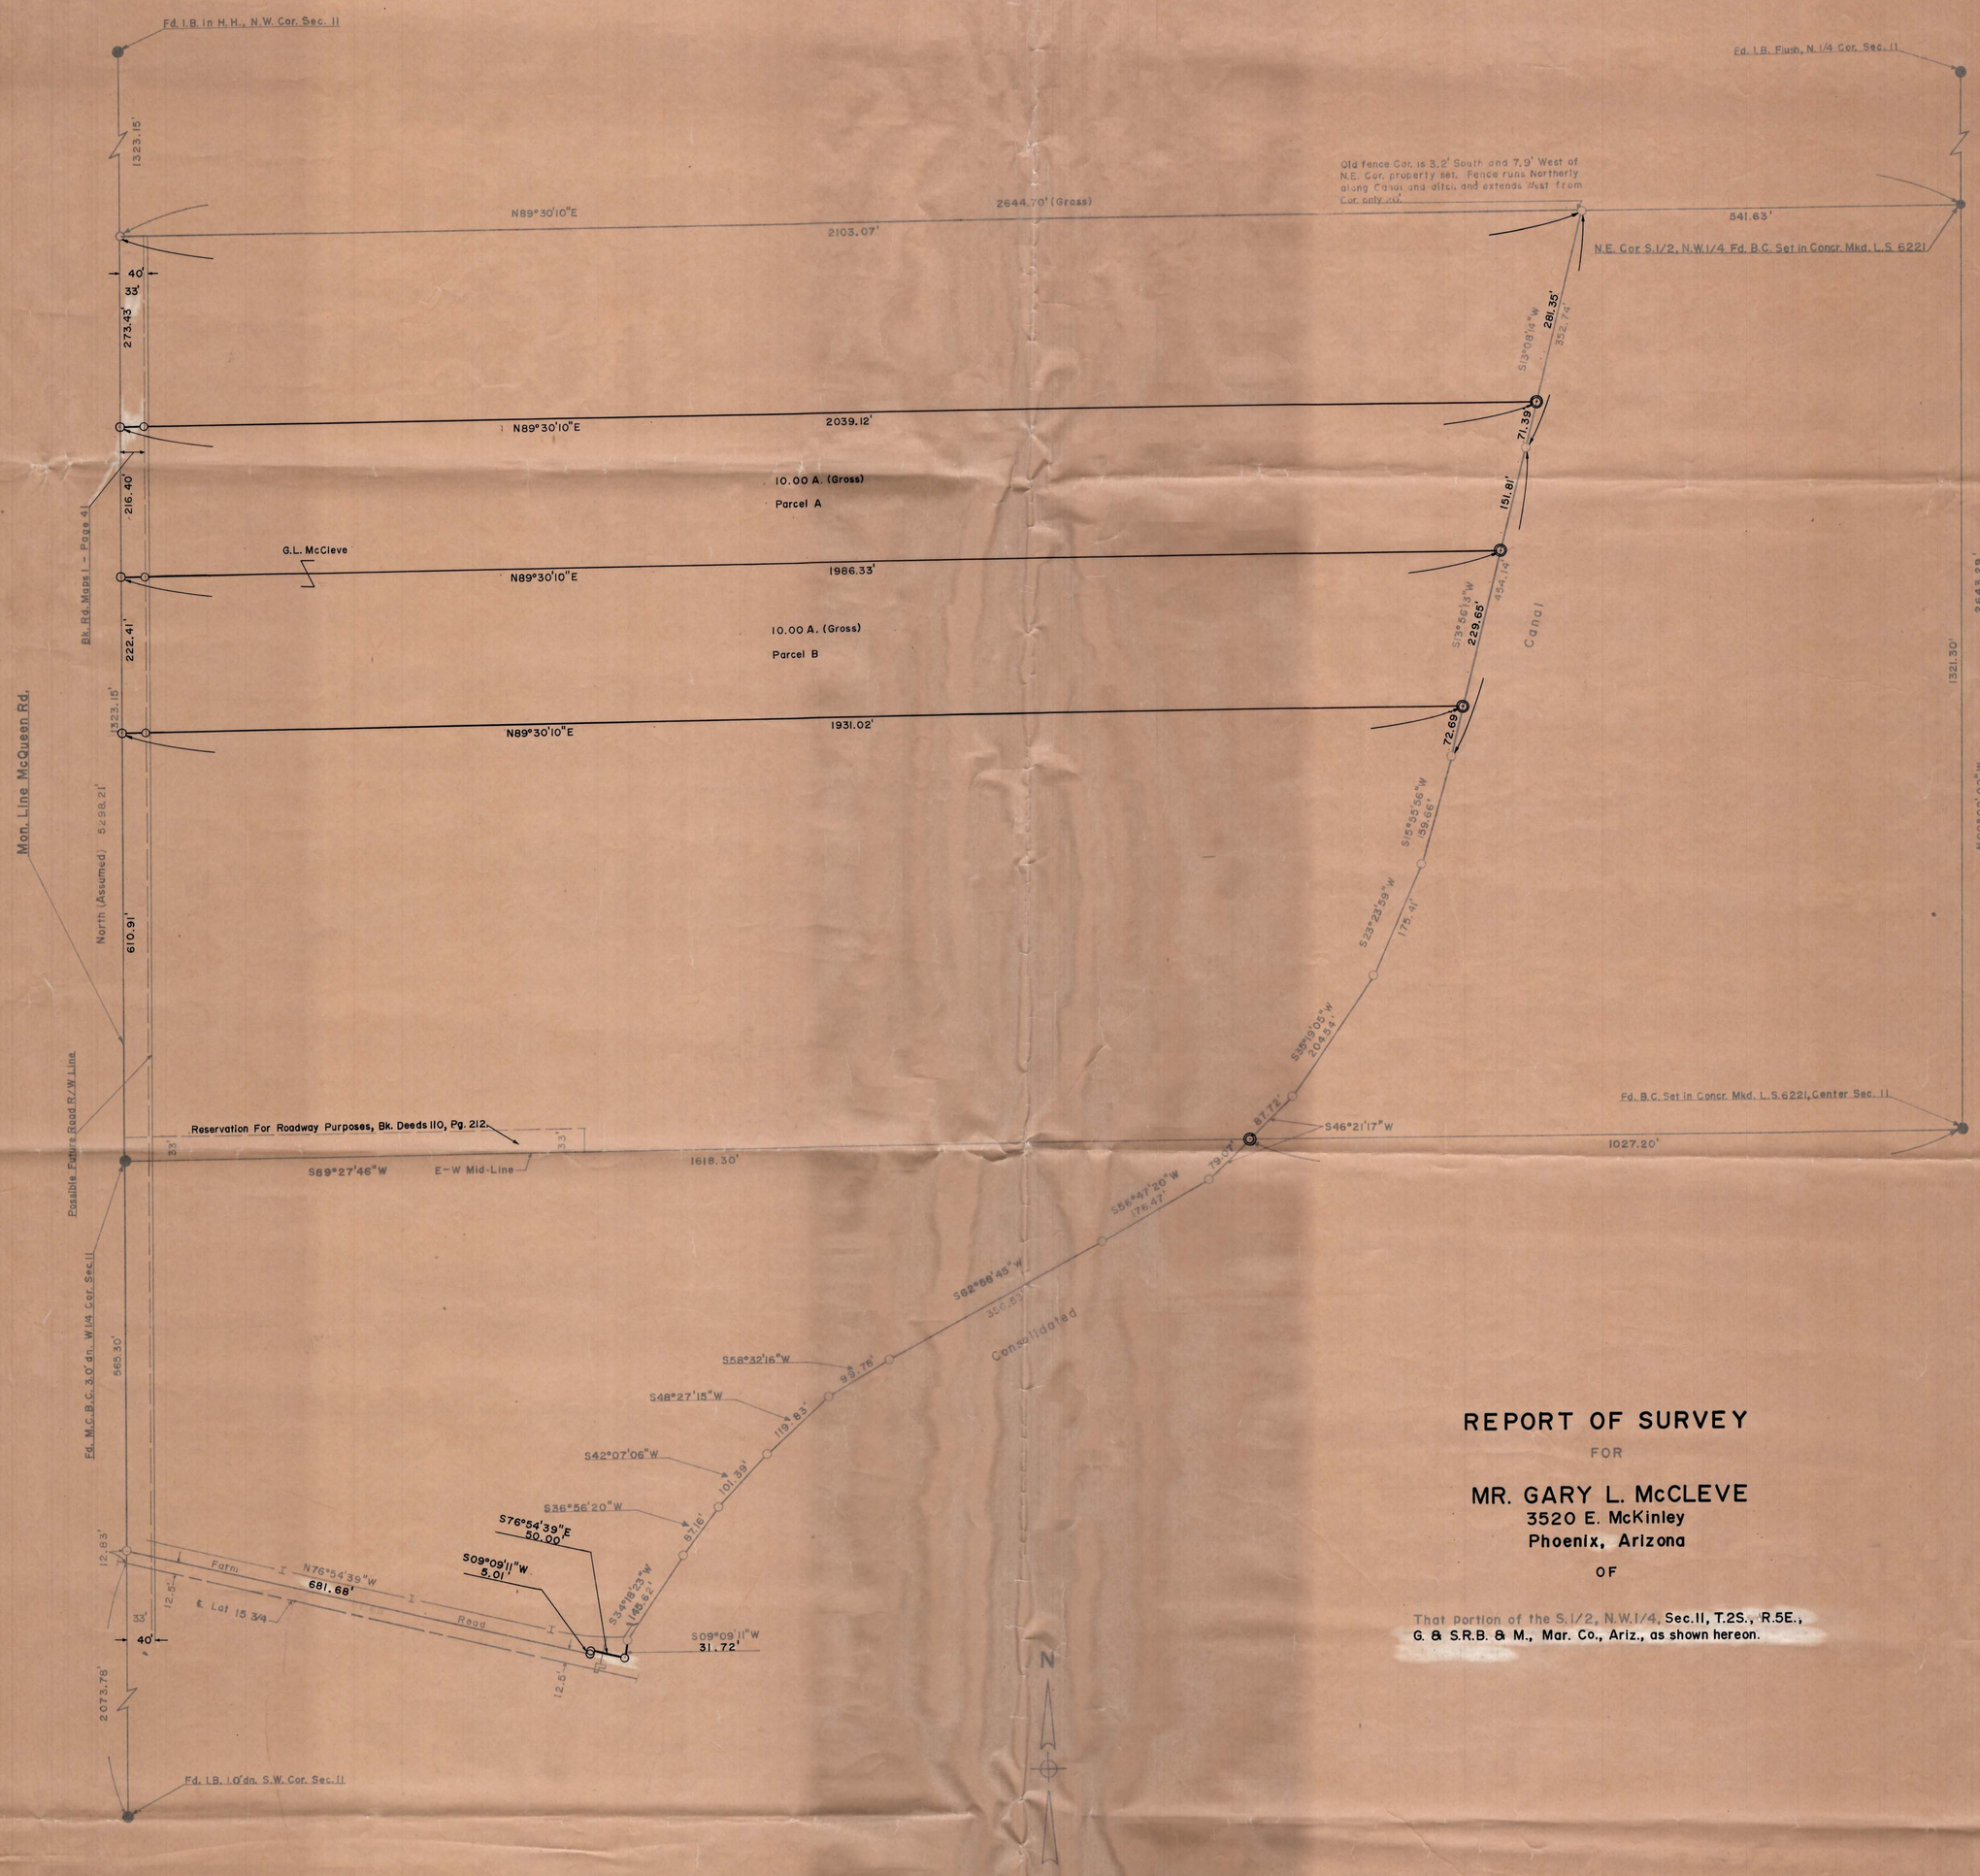

REPORT OF SURVEY

FOR

MR. GARY L. McCLEVE

3520 E. McKinley
Phoenix, Arizona

OF

That Portion of the S.1/2, N.W.1/4, Sec.11, T.2S., R.5E., G. & S.R.B. & M., Mar. Co., Ariz., as shown hereon.

LEGEND

O = 1/2" I.D. Iron Pipe Tagged L.S. 1681 Set This Survey
B.C. = Brass Cap
I.B. = Iron Bar
I = Private Concr. Irr. Ditch
◎ = "X" Chiseled on Concrete Lining of Irrigation Ditch and Circled with White Paint

Note: The property line along the westerly side of the Consolidated Canal has been established hereon so that it falls within 2'± of the easterly edge of an existing concrete lined irrigation ditch not shown hereon.

Certification: This will certify that the survey shown hereon was done under my supervision during the month of October 1970 and February 1971.

Eugene P. Shelley

REGISTERED LAND SURVEYOR
CERTIFICATE NO.
1681
EUGENE P. SHELLEY
ARIZONA, U.S.A.

ARIZONA SURVEYING SERVICE
5704 N. 27th AVENUE, PHOENIX, ARIZONA
Drawing No. L-70-9615

DIN # 56836 1/1
APLS