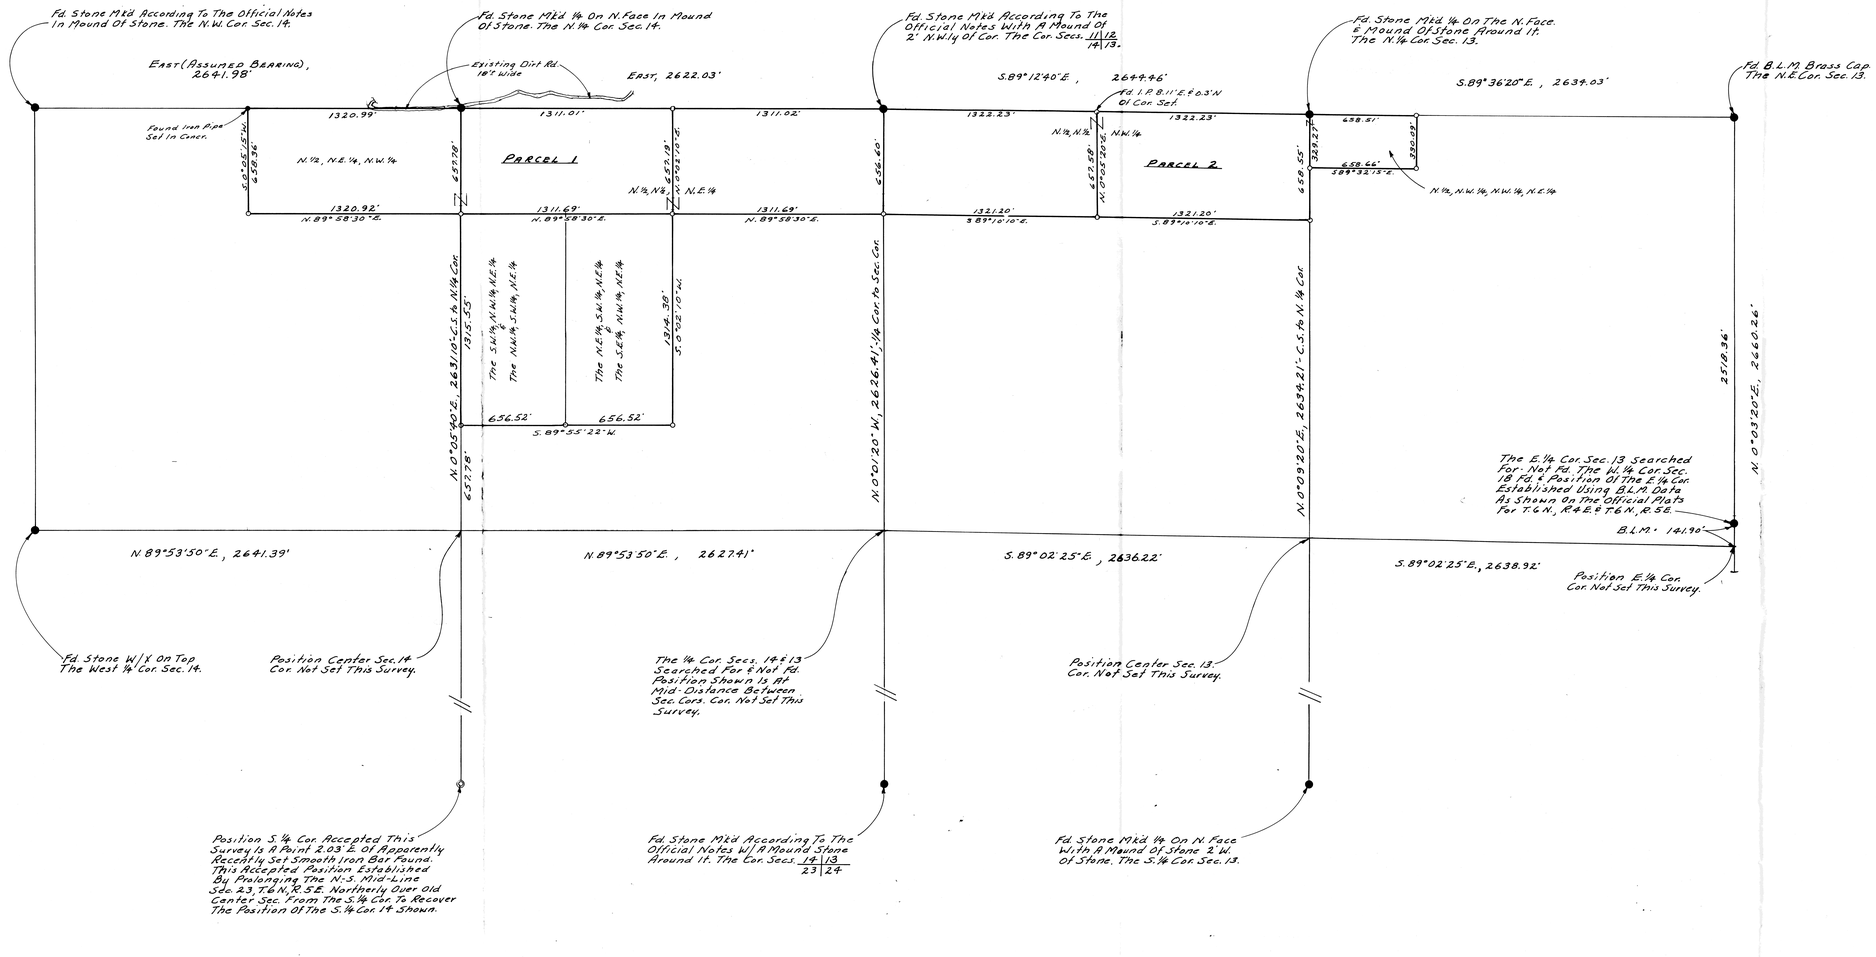

REPORT OF SURVEY

OF

The Portions Of Secs. 13 & 14, T.6 N., R.4 E., G.&S.R.B.&M. Described In Docket 6844, Page 173, Mar Co., Az., Together With The Additional Parcels Shown Hereon.

FOR

ROBERT C. UPTON
C/O G.M. SOLLENBERGER
4350 E. CAMELBACK RD.
SUITE 160-C
PHOENIX, ARIZ.

N

Scale: 1" = 300'

LEGEND

- ● = Monument Found
- ● = Iron Pipe or Iron Bar Found
- ○ = 1/2" I.D. Iron Pipe Tagged L.S. 1681 Set This Survey
- R = Data From Maricopa County Records
- CR = Calculated From R
- M = Measured in Field
- CM = Calculated From M
- +++++ = Wire or Wood Fence
- -●-●- = Chain Link Fence
- ▒▒▒▒ = Block or Stone Wall

Note: Existing Dirt Road Shown Is Approximate Location For Information Only.

Revision: The field work for the Cors. Set hereon together with any added information shown was done during the month of June, 1973.
E.W.S. 6/26/73

CERTIFICATION: This will certify that the survey shown hereon was done under my supervision during the months of March, April & May, 1973. The Parcel Cor. Are Yet To Be Set.

Eugene W. Shelley
REGISTERED LAND SURVEYOR
EWS SHELLEY
CERTIFICATE NO. 9

ARIZONA SURVEYING SERVICE
5704 N. 27th AVENUE, PHOENIX, ARIZONA
Drawing No. L-73-2748 Phone: 242-0539

DIN#56841 1/1
APLS