MAP SHOWING RESULTS OF SURVEY

OF A

PORTION OF THE NE 1/4 SECTION 4

T1S R1W G&SRB&M

MARICOPA COUNTY ARIZONA

FOR

MR ADRIAN VERMEER & MR TIM ADAMS

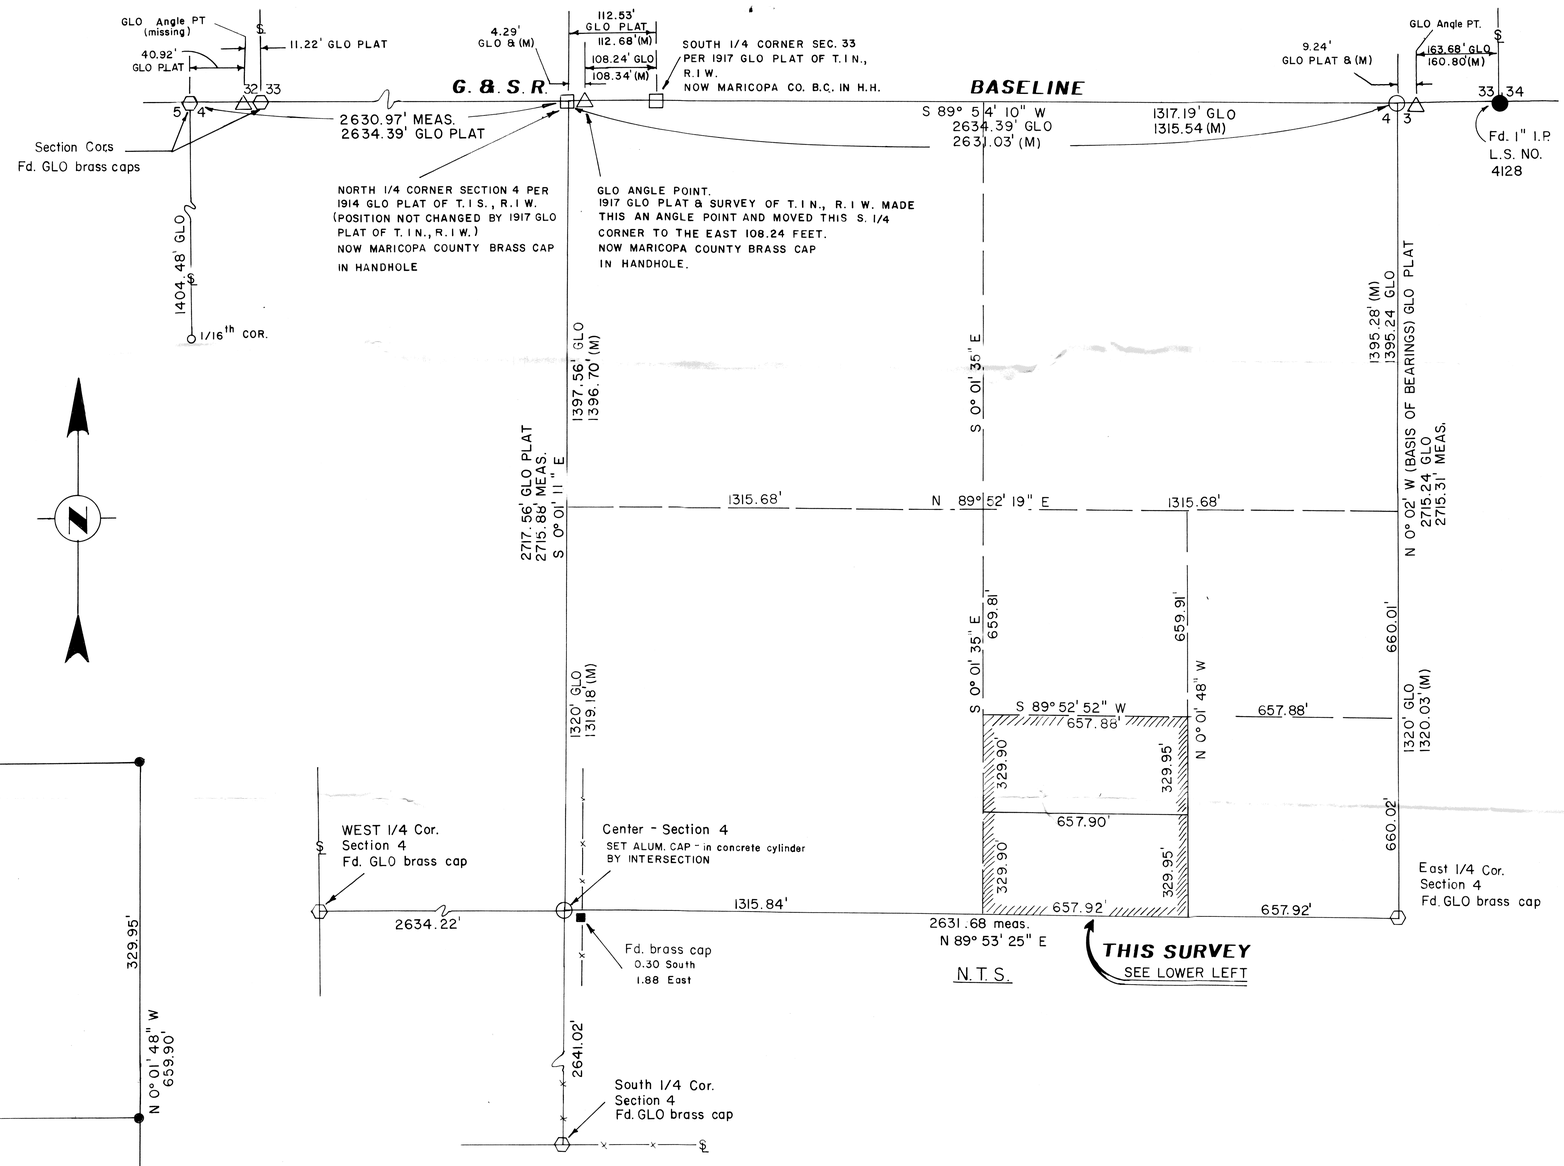

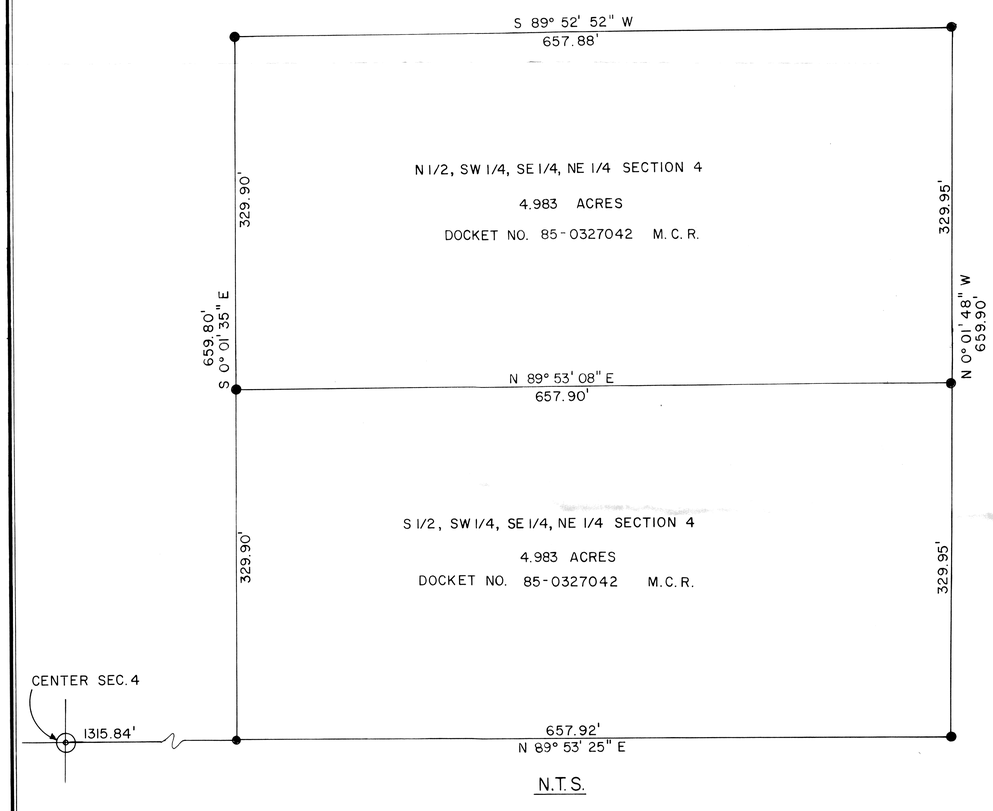

LEGEND

GLO = United States General Land Office
the predecessor to todays
Bureau of Land Management

● = 1/2" PIPE SET THIS SURVEY

⬡ = GLO BRASS CAP FOUND

○ = ALUMINUM CAP L.S. NO. 6177

△ = ANGLE PT. ON BASELINE

SURVEYED JUNE 1986

REGISTERED LAND SURVEYOR 6177 PAUL W. RAMEY ARIZONA U.S.A.

PAUL W. RAMEY
REGISTERED LAND SURVEYOR NO. 6177

DIN# 56844 1/1

APLS