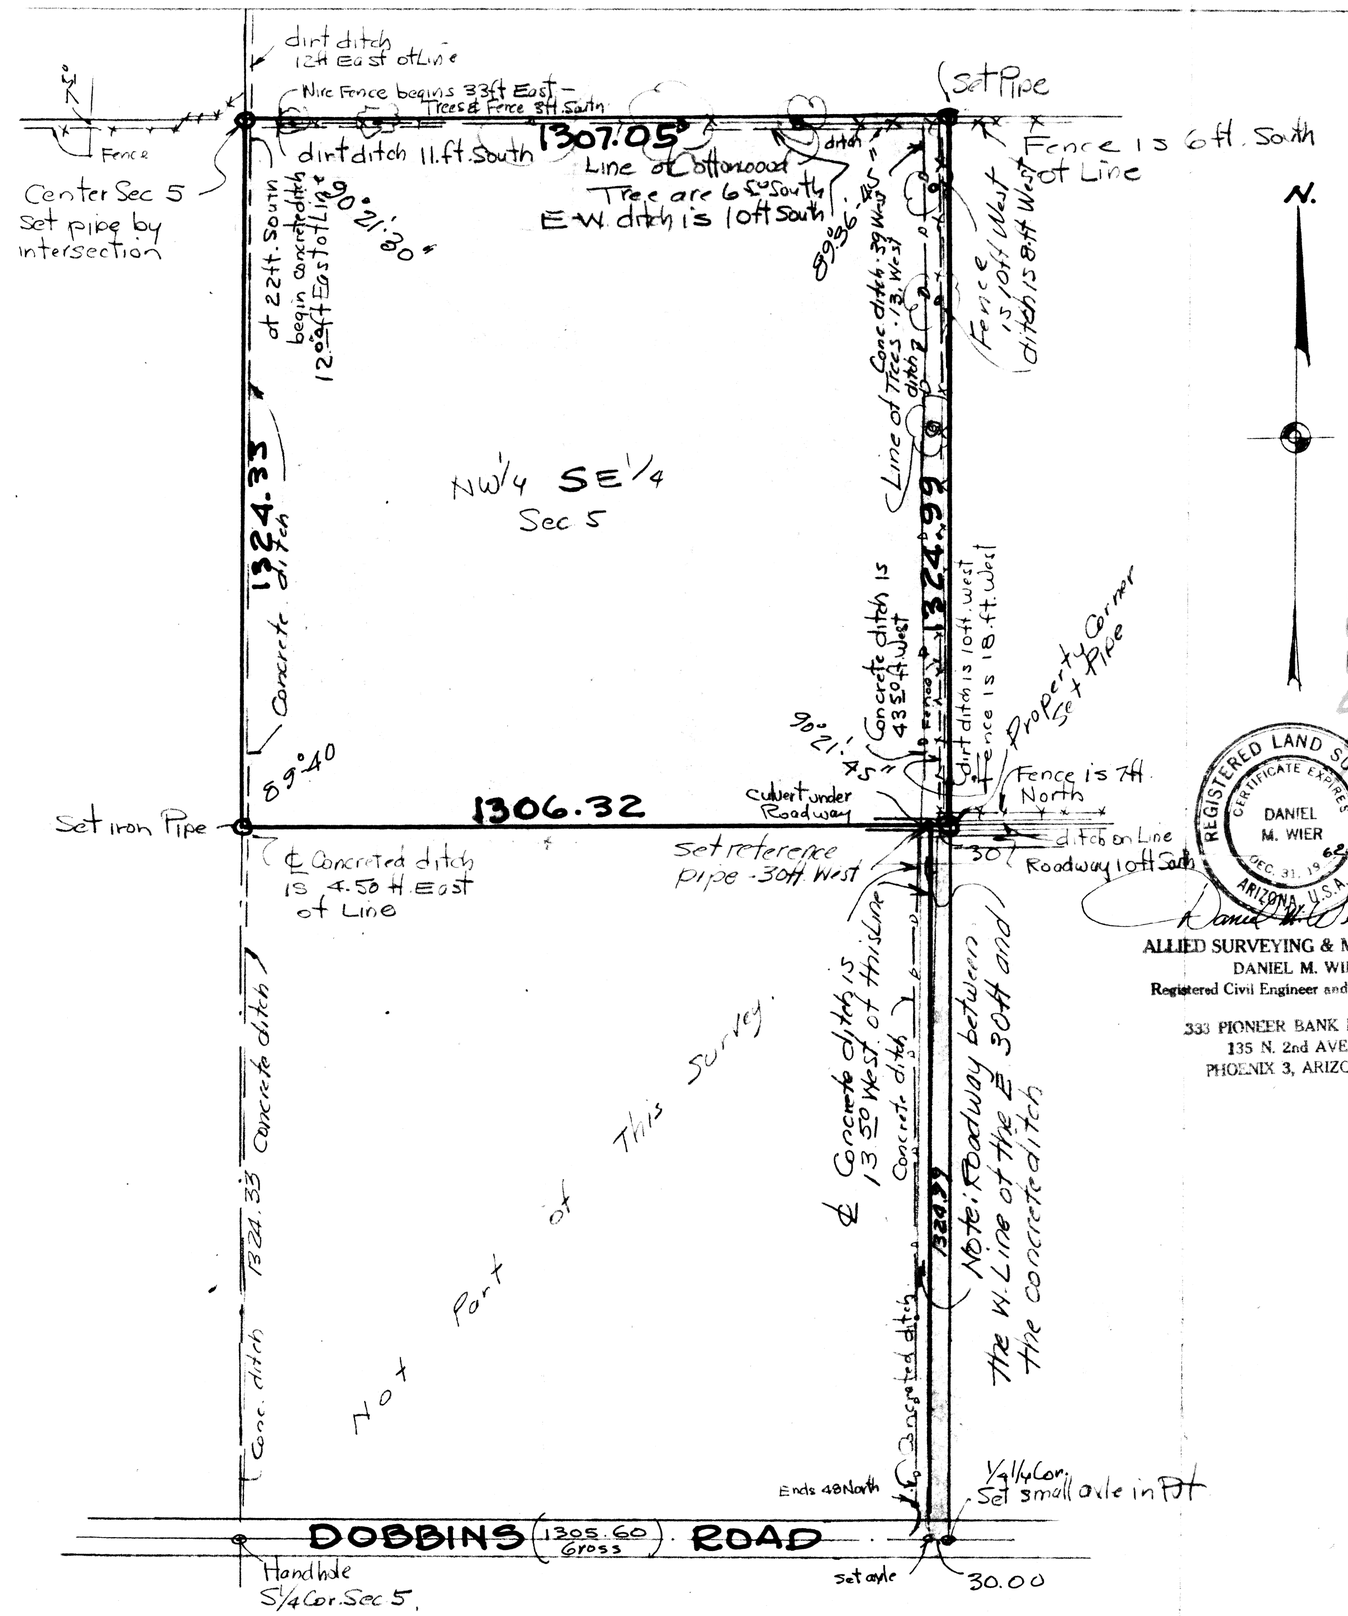

REGISTERED LAND SURVEYOR
CERTIFICATE EXPIRES
DANIEL M. WIER
DEC. 31, 19 62
ARIZONA, U.S.A.

Daniel M. Wier

ALLIED SURVEYING & MAPPING CO.
DANIEL M. WIER
Registered Civil Engineer and Land Surveyor

333 PIONEER BANK BLDG.
135 N. 2nd AVE.
PHOENIX 3, ARIZONA

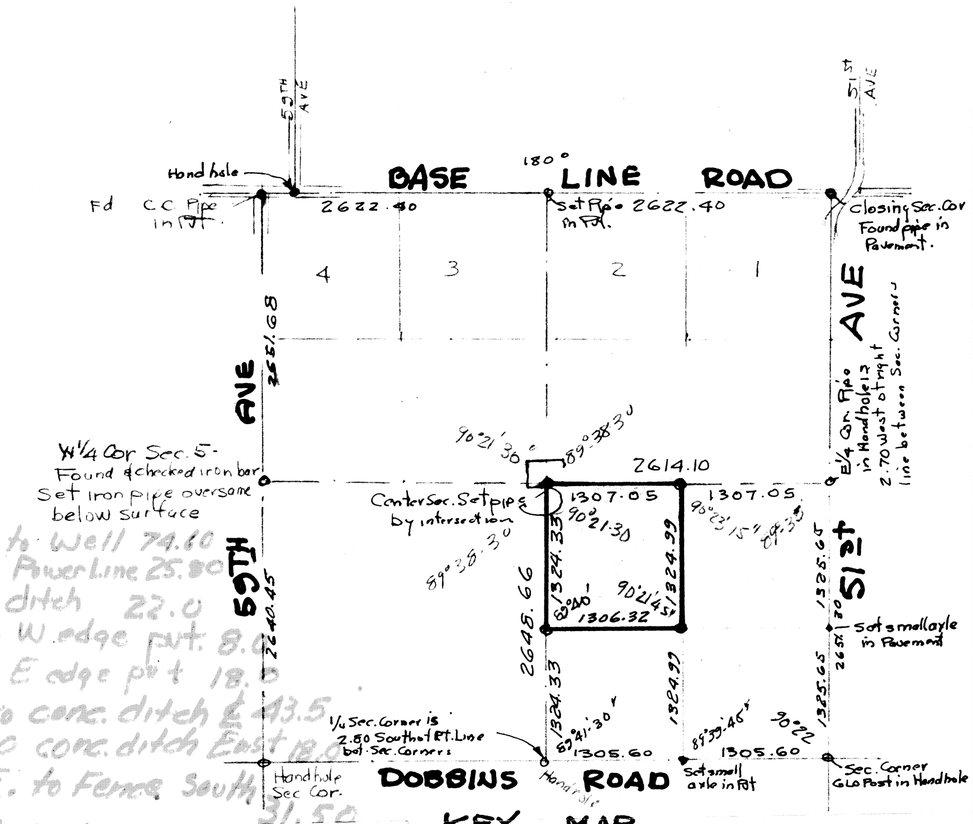

KEY MAP

SECTION 5
T 1 S R 2 E
SCALE INCH = 1000 FEET.

MAP SHOWING

RESULTS OF SURVEY OF

NW1/4 SE1/4 ~ SECTION 5

T. 1 S R 2 E ~ G&SRB&M

LAVEEN
MARICOPA COUNTY ARIZONA

SURVEYED DECEMBER 1962 FOR

TAYLOR-TRUST

DANIEL M. WIER ~ CIVIL ENGINEER

JOB NO. 304

DIN# 56845-1