Note: Data shown hereon as Calc.(Calculated) is data resulting from notes of survey by others from which the description of the southerly line of the N. 1/2, N.W. 1/4, Sec. 33 was written. The term "map", where noted, refers to the map in the same job file by others.

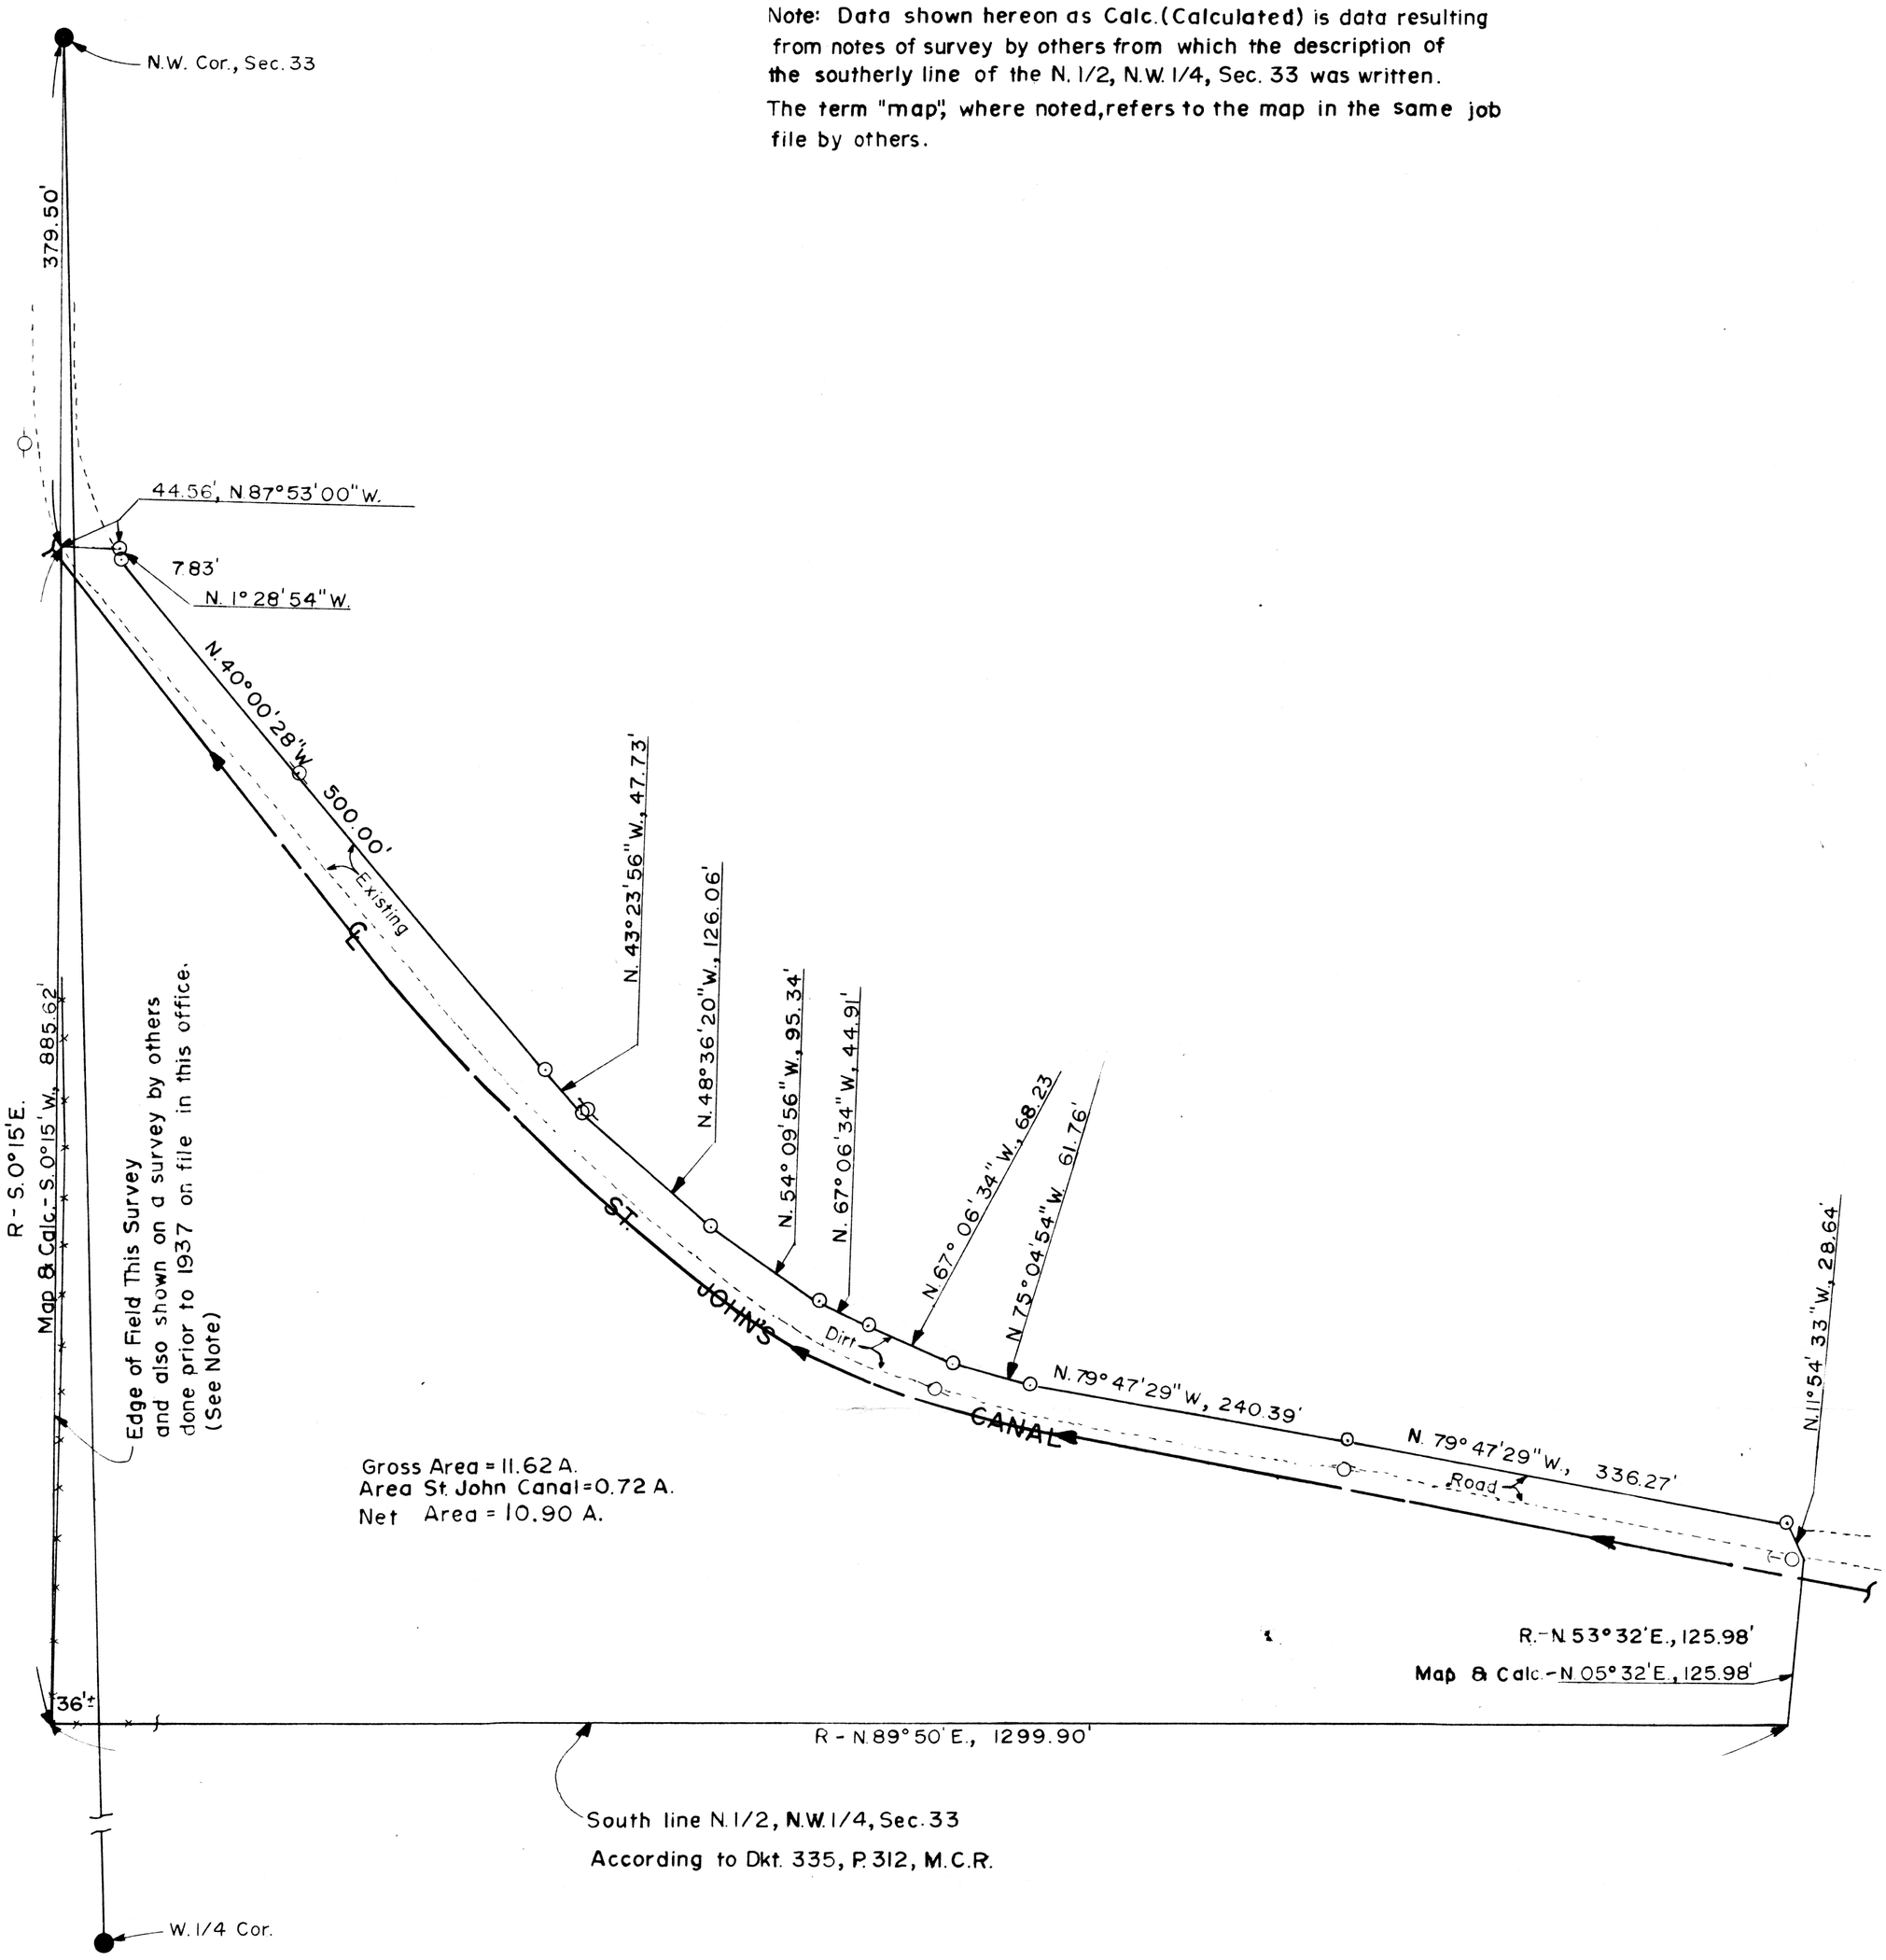

REPORT OF SURVEY

FOR

Mrs. SYBLE M. DeWITT

Tolleson, Arizona

OF

That Portion of the N. 1/2, N.W. 1/4, Sec. 33, T. 1 N., R. 1 E., G. & S.R.B. & M. Mar. Co., Az., Shown Hereon.

N

Scale: 1" = 100'

LEGEND

- ● = Monument Found
- ● = Iron Pipe or Iron Bar Found
- ○ = 1/2" I.D. Iron Pipe Tagged L.S. 1681 Set This Survey
- R = Data From Maricopa County Records (Dkt. 335, Pg. 312)
- CR = Calculated From R
- M = Measured in Field
- CM = Calculated From M
- = Wire or Wood Fence
- = Chain Link Fence
- = Block or Stone Wall

CERTIFICATION: This will certify that the survey shown hereon was done under my supervision between Feb. 20, 1970 and June 15, 1970.

Eugene L. Kelley
3/18/75

ARIZONA SURVEYING SERVICE
2802 W. SOLANO DR. N., PHOENIX, ARIZONA
Drawing No. L-75-2824 Phone: 242-0539

DN# 56847 1/1
APLS