INDICATES ACCEPTED MONUMENTS FOR CITY OF CHANDLER IMPROVEMENT DISTRICT NO. 47

RESULTS OF SURVEY

OF THOSE SECTION LINES COMMON WITH SECTIONS 21, 22, 27 AND 28, TNSP. ONE SOUTH, RGE. FOUR EAST, G. & S.R. B. & M., MARICOPA CNTY., ARIZ.

FOR

MORRIS-CLESTER-ABEGGLEN & ASSOC.
PHOENIX, ARIZ.

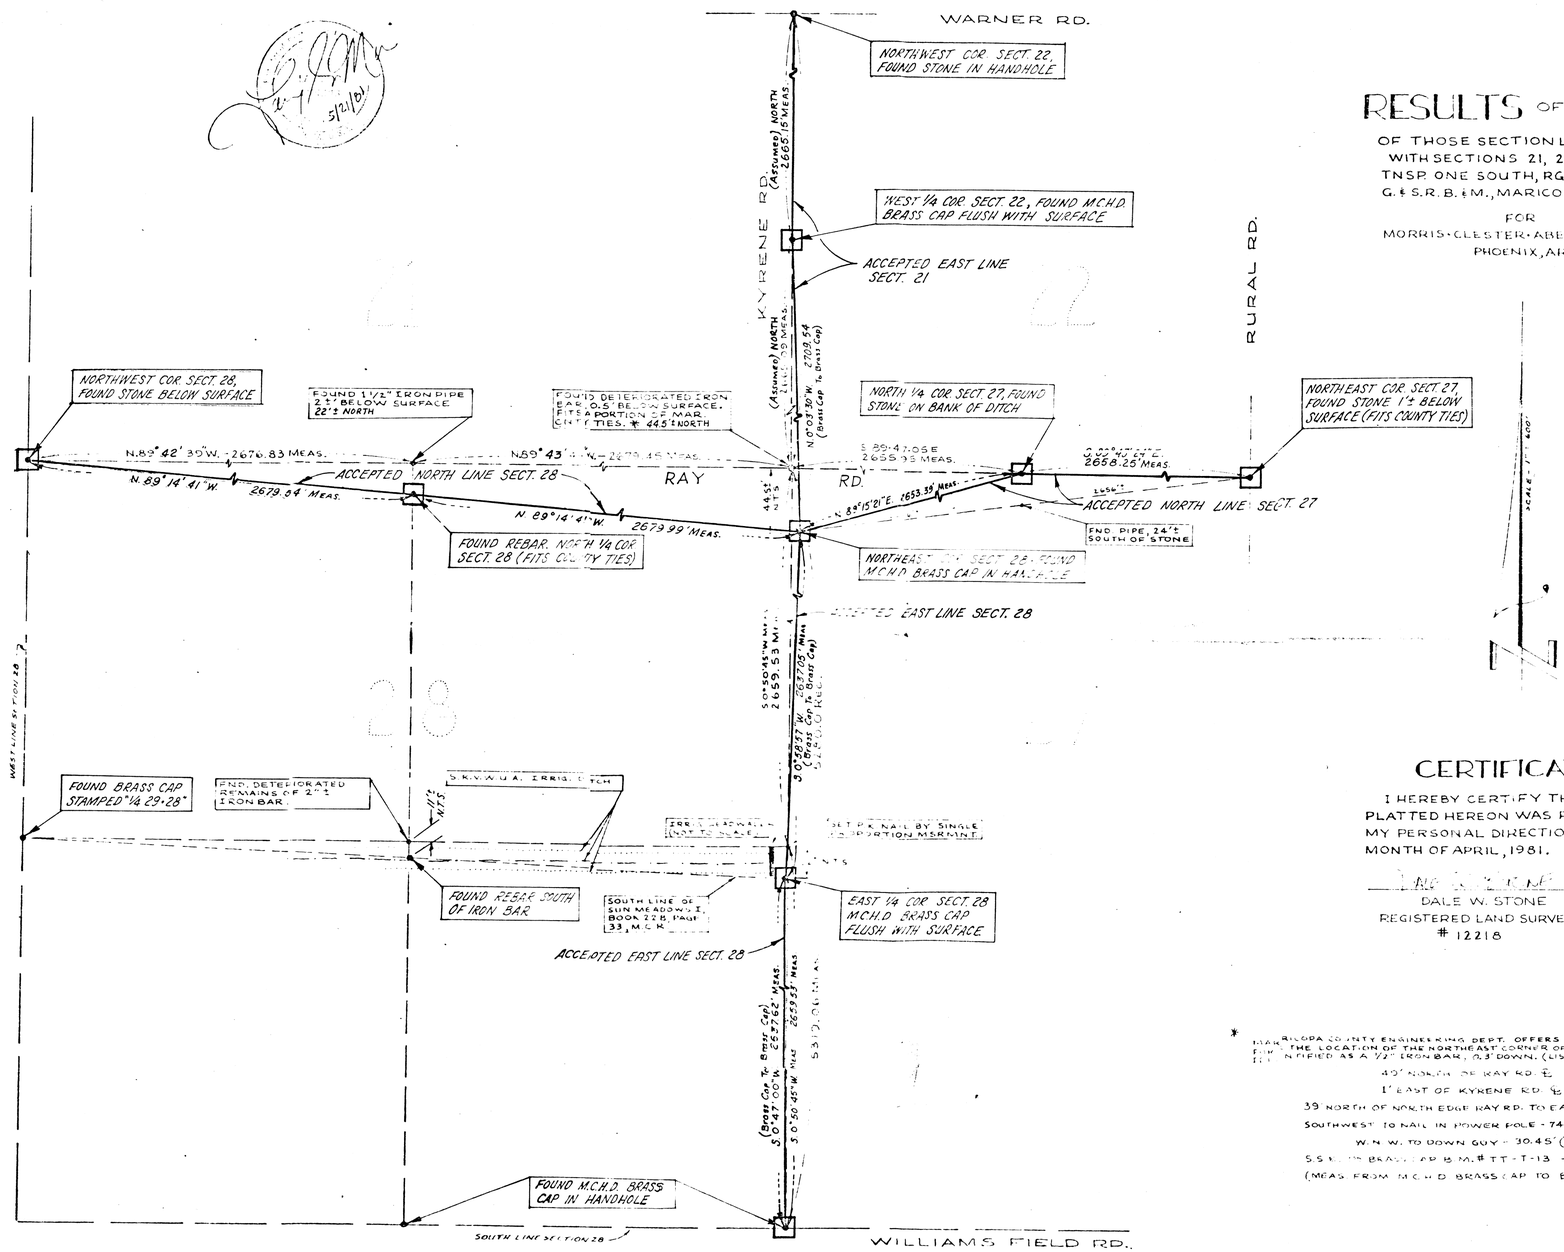

CERTIFICATION

I HEREBY CERTIFY THAT THE SURVEY PLATTED HEREON WAS PERFORMED UNDER MY PERSONAL DIRECTION DURING THE MONTH OF APRIL, 1981.

DALE W. STONE
REGISTERED LAND SURVEYOR
12218

* MARICOPA COUNTY ENGINEERING DEPT. OFFERS THE FOLLOWING INFORMATION FOR THE LOCATION OF THE NORTHEAST CORNER OF SECTION 28, T. ONE S., R. FOUR E., IDENTIFIED AS A 1/2" IRON BAR, 0.3' DOWN. (LISTED ARE THE REMAINING TIES)

40' NORTH OF RAY RD. ℄
1' EAST OF KYRENE RD. ℄ (MEAS.)
39 NORTH OF NORTH EDGE RAY RD. TO EAST (40±' MEAS.)
SOUTHWEST TO NAIL IN POWER POLE - 74.5' (74.6' MEAS.)
W.N.W. TO DOWN GUY - 30.45' (30.0±' MEAS.)
S.S.E. TO BRASS CAP B.M. # TT-T-13 - 74.45' (92.5' MEAS.)
(MEAS. FROM M.C.H.D. BRASS CAP TO B.M. CAP - 92.5±')

DIN #56848-1

MCA # 3414
810410