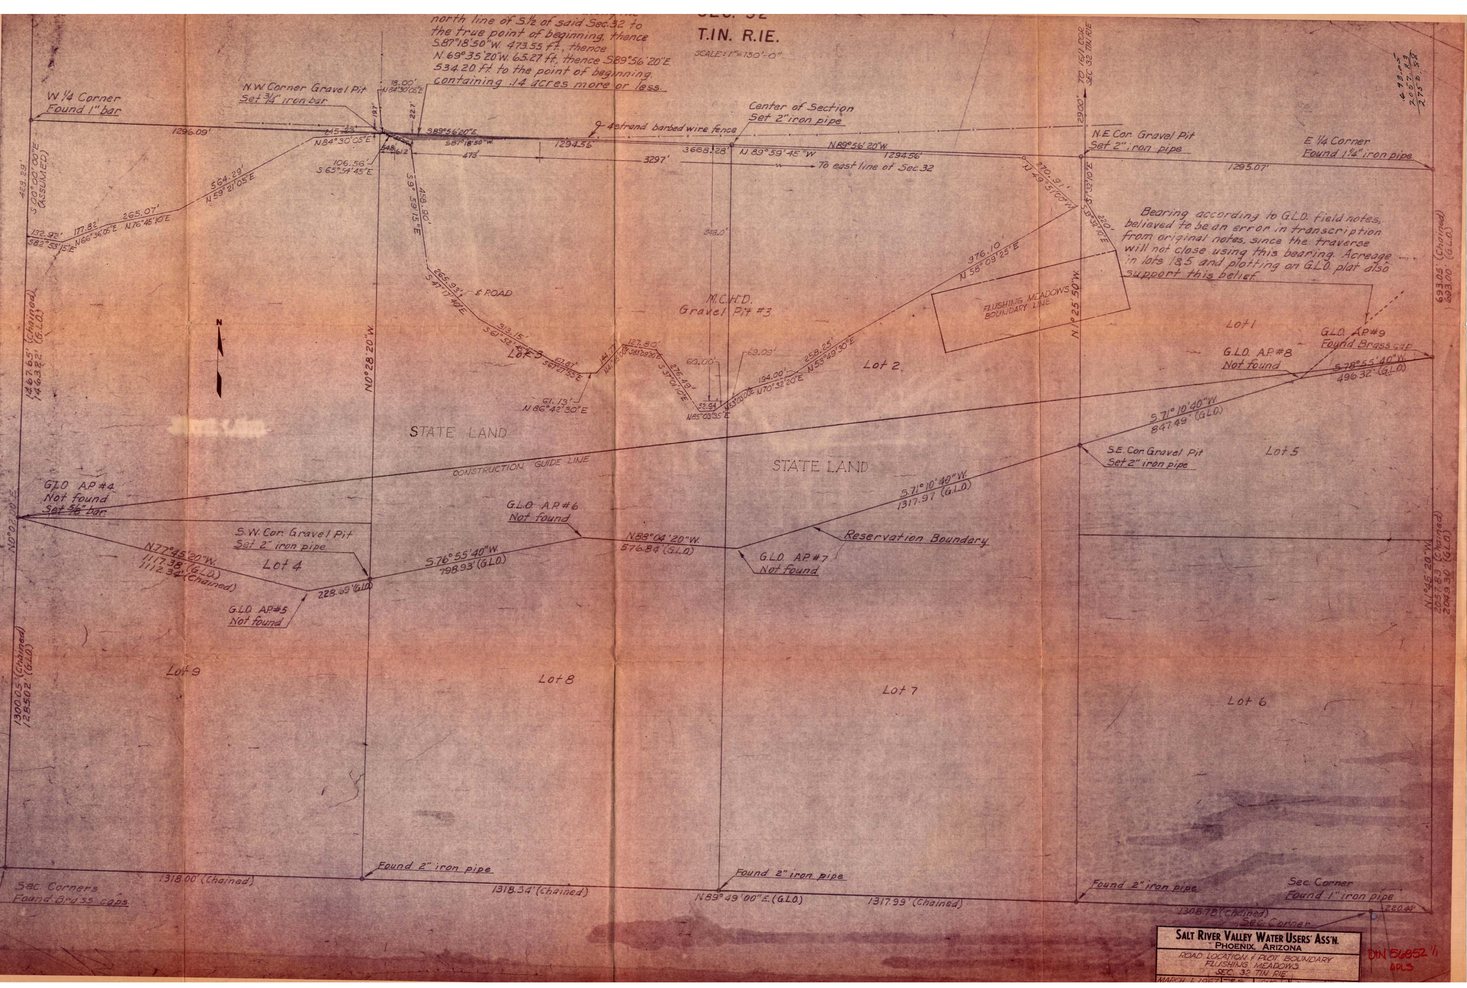
T.1N. R.1E.
SCALE: 1" = 130'-0"
north line of S½ of said Sec. 32 to the true point of beginning, thence S.87°18'50"W. 473.55 ft. thence N.69°35'20"W. 65.27 ft. thence S.89°56'20"E 534.20 ft. to the point of beginning containing .14 acres more or less.
W ¼ Corner Found 1" bar
N.W. Corner Gravel Pit Set ¾" iron bar
Center of Section Set 2" iron pipe
4 strand barbed wire fence
N.E. Cor. Gravel Pit Set 2" iron pipe
E ¼ Corner Found 1¼" iron pipe
To east line of Sec. 32
Bearing according to G.L.O. field notes, believed to be an error in transcription from original notes, since the traverse will not close using this bearing. Acreage in lots 1 & 5 and plotting on G.L.O. plat also support this belief.
FLUSHING MEADOWS BOUNDARY LINE
M.C.W.D. Gravel Pit #3
Lot 1
Lot 2
Lot 4
Lot 5
Lot 6
Lot 7
Lot 8
Lot 9
G.L.O. A.P. #9 Found Brass
G.L.O. A.P. #8 Not found
G.L.O. A.P. #4 Not found
G.L.O. A.P. #6 Not found
G.L.O. A.P. #7 Not found
G.L.O. A.P. #5 Not found
S.W. Cor. Gravel Pit Set 2" iron pipe
S.E. Cor. Gravel Pit Set 2" iron pipe
STATE LAND
CONSTRUCTION GUIDE LINE
Reservation Boundary
Sec. Corners Found Brass caps
Found 2" iron pipe
Sec. Corner Found 1" iron pipe
SALT RIVER VALLEY WATER USERS' ASS'N.
PHOENIX, ARIZONA
ROAD LOCATION FROM BOUNDARY
FLUSHING MEADOWS
SEC. 32 T1N. R1E.