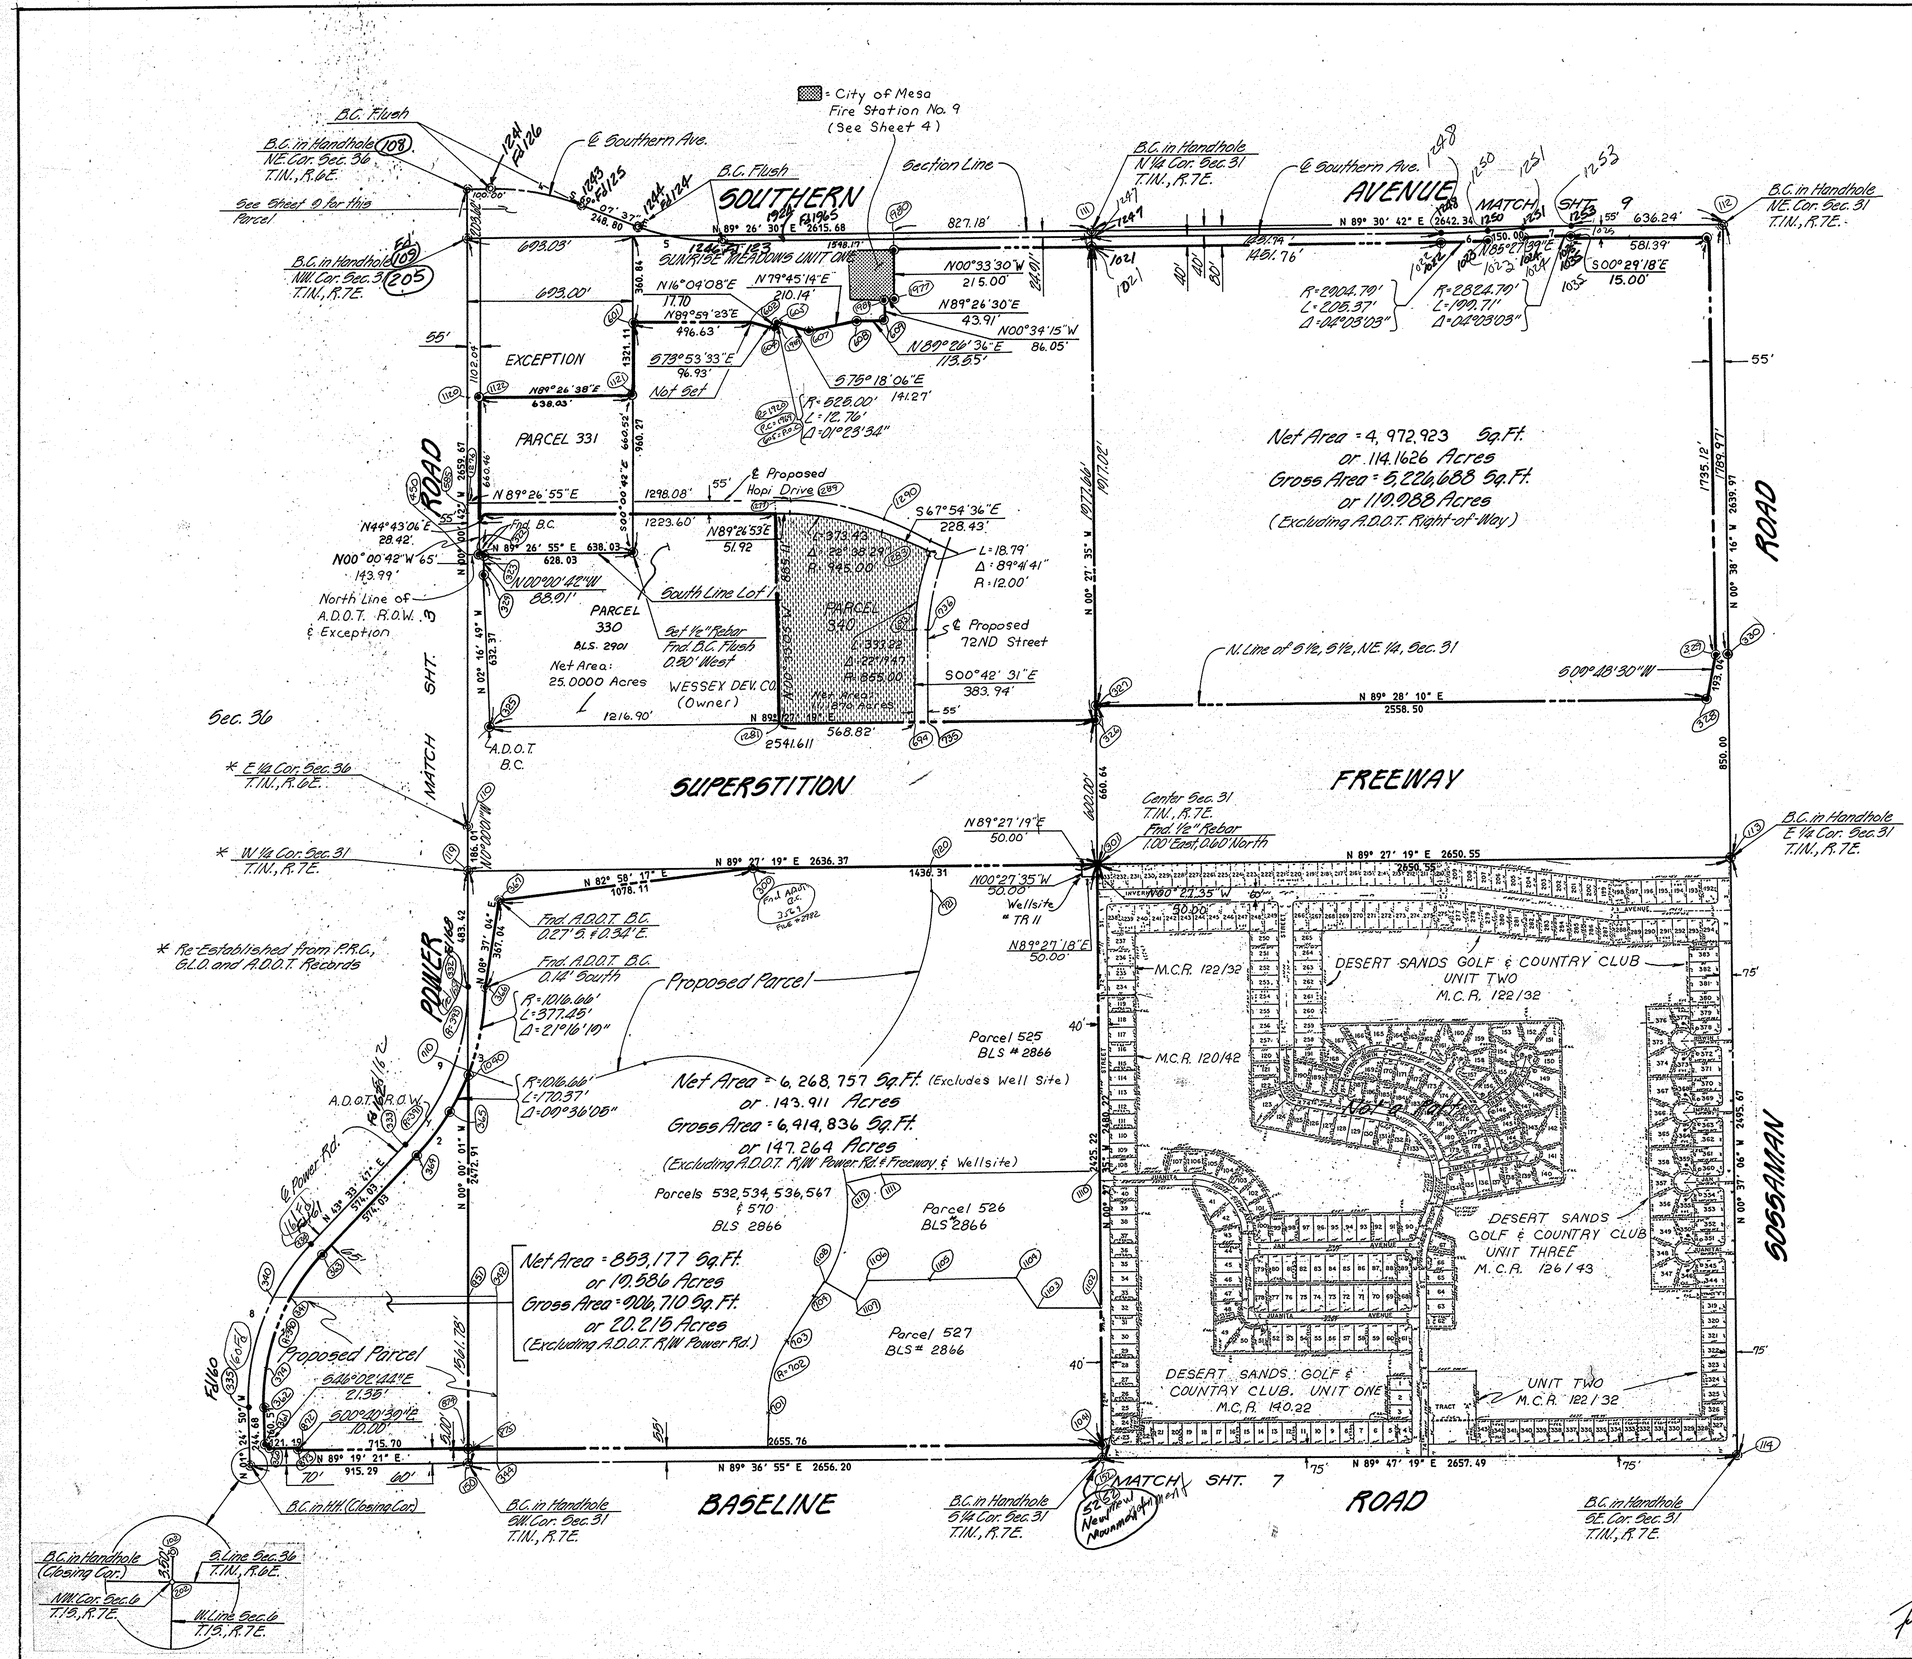

CURVE NO.	DELTA	RADIUS	LENGTH	TANGENT	CHORD
1	44° 58' 37"	889.93	698.59	368.41	680.79
2	12° 57' 02"	1019.92	230.53	115.76	230.04
3	30° 52' 24"	1016.66	547.82	280.73	541.21
4	21° 40' 56"	998.35	377.80	191.19	375.55
5	21° 25' 53"	998.35	373.43	188.92	371.26
6	4° 03' 03"	2864.79	202.54	101.31	202.50
7	4° 03' 03"	2864.79	202.54	101.31	202.50
8	44° 58' 37"	954.93	749.62	395.32	730.52
9	43° 33' 49"	954.93	726.06	381.59	708.70

PARCEL 331
LEGAL DESCRIPTION
(Con't from Sheet 4 of 9)

Title Report # 15-4823 LD ◇ Dated 7/15/87

That part of the Northwest quarter of Section 31, Township 1 North, Range 7 East of the Gila and Salt River Base and Meridian, Maricopa County, Arizona, described as follows:
COMMENCING at the Northwest corner of said Northwest quarter, Section 31,
thence South 00 degrees 00 minutes 50 seconds East along the West line of said Northwest quarter, a distance of 660.57 feet to the POINT OF BEGINNING,
thence North 89 degrees 26 minutes 30 seconds East a distance of 693.03 feet,
thence South 00 degrees 00 minutes 50 seconds East a distance of 660.55 feet,
thence South 89 degrees 26 minutes 45 seconds West a distance of 693.03 feet,
thence North 00 degrees 00 minutes 50 seconds West along the West line of said Northwest quarter, a distance of 660.50 feet to the POINT OF BEGINNING.

NOTE

The Survey For Parcel 331 Was Performed In Accordance With Title Report # 15-4823 LD By SECURITY TITLE AGENCY, Dated 7/15/87.

DIN # 56857

REGISTERED LAND SURVEYOR CERTIFICATE NUMBER 12531 FRED L. BAKER ARIZONA, U.S.A.

BOUNDARY SURVEY
OF
SECTION 31 T.1N., R.7E.

	DATE	JOB NO.	SCALE	SHEET
DRAWN: SAD / CHECK: F.L.B.	Feb. 1987	2728	1" = 300'	5 OF 9

BAKER LAND SURVEYING
4120 N. 20TH ST. PHX., AZ (602) 957-8387