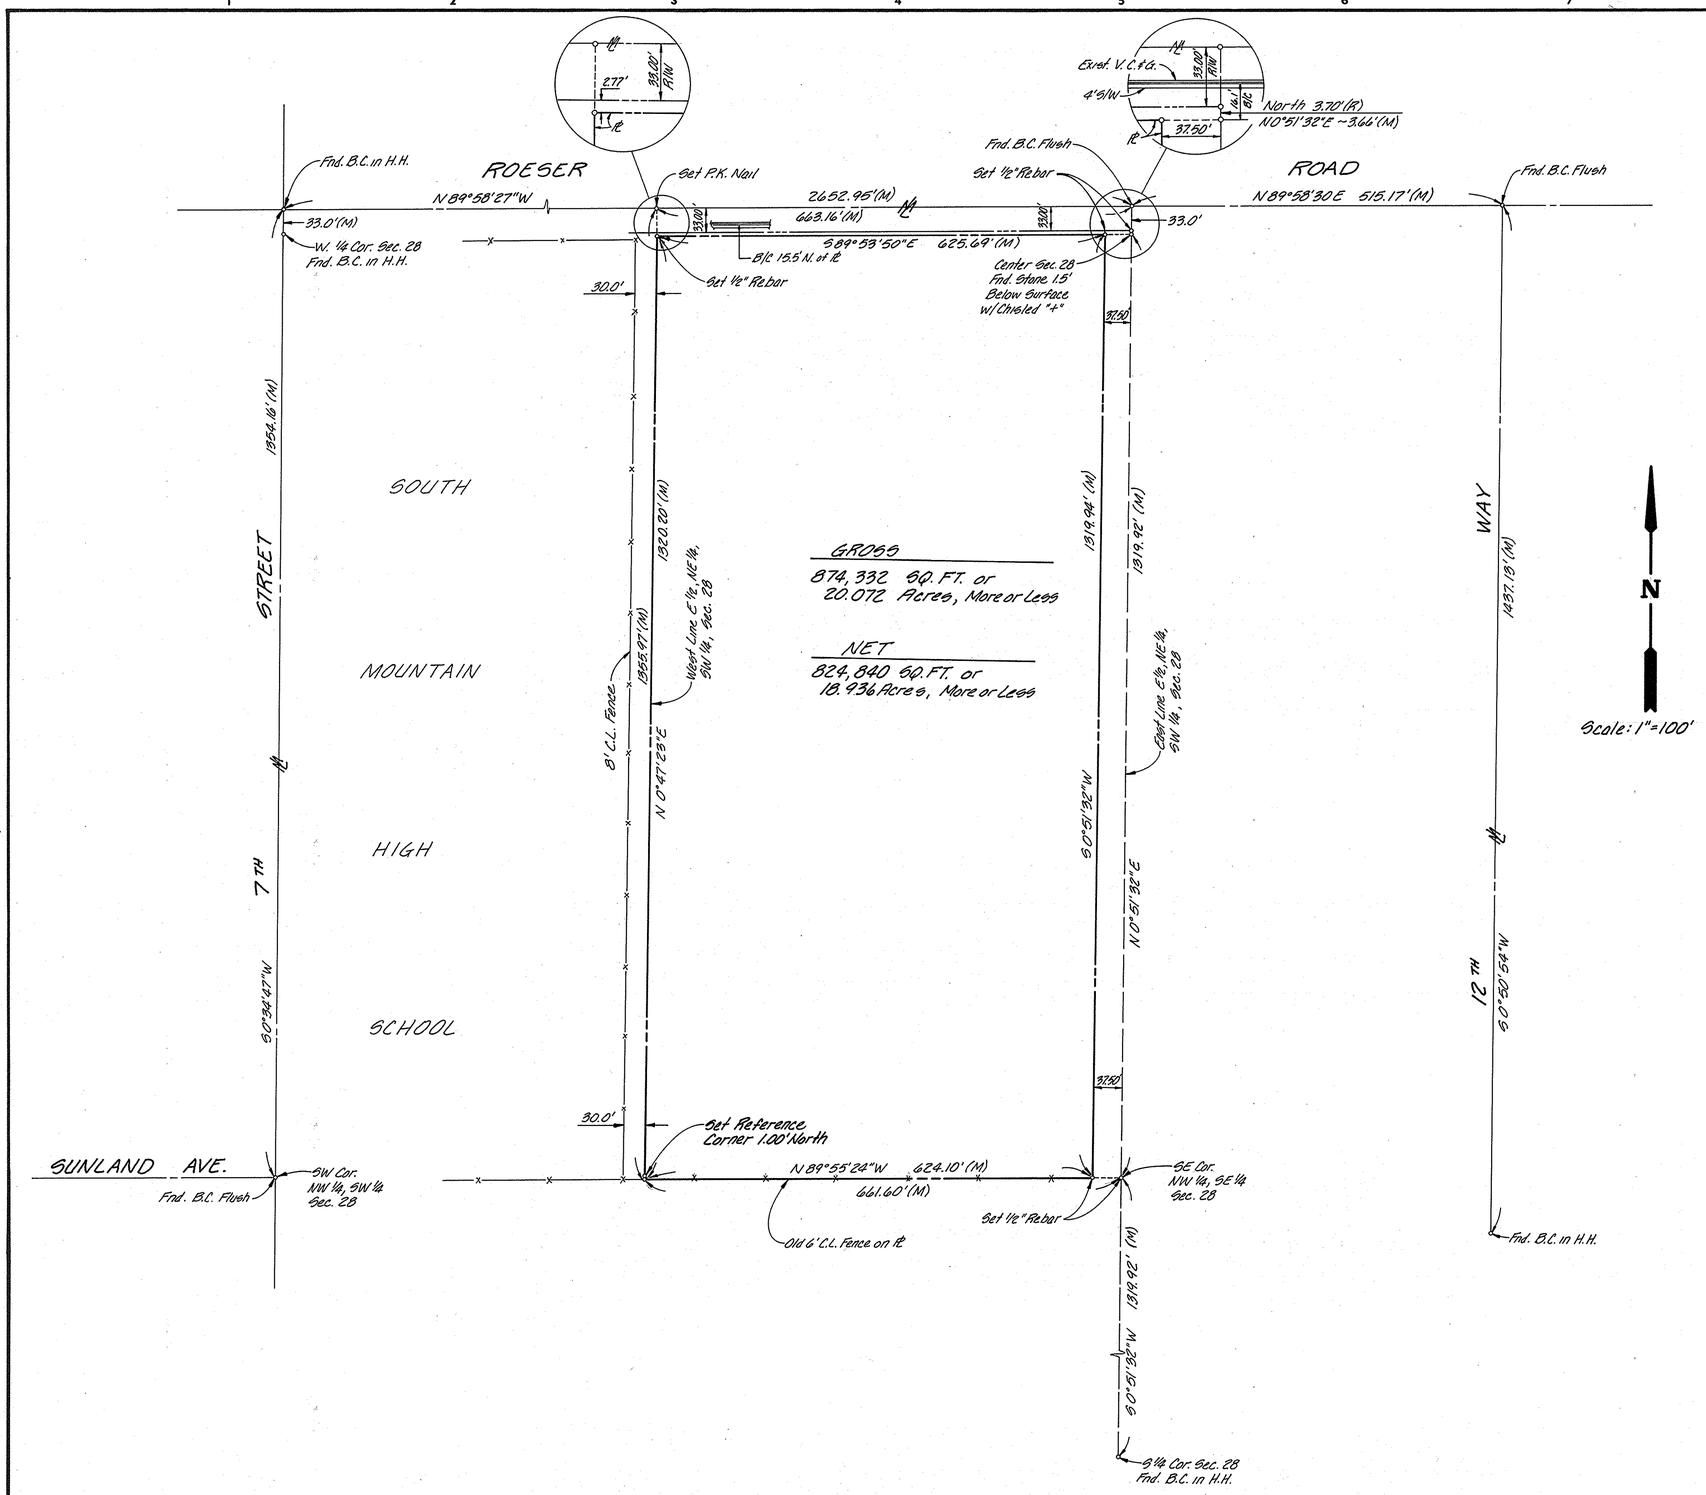

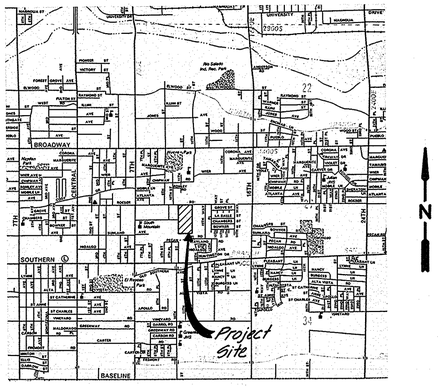

VICINITY MAP

(No Scale)

LEGAL DESCRIPTION

The East half of the Northeast quarter of the Southwest quarter of Section 28, Township 1 North, Range 3 East of the Gila and Salt River Base and Meridian, Maricopa County, Arizona;
EXCEPT the East 37.50 feet thereof.

LEGEND

———	Property Line
——— ℄ ———	Monument Line
(R)	Record Distance
(M)	Measured Distance

CERTIFICATION

I DO HEREBY CERTIFY THAT THE SURVEY PLATTED HEREON WAS PERFORMED UNDER MY DIRECTION AND SUPERVISION DURING THE MONTH OF OCTOBER, 1984 AND THAT IT IS TRUE AND CORRECT TO THE BEST OF MY KNOWLEDGE.

REGISTERED LAND SURVEYOR CERTIFICATE NO. 12531 FRED L. BAKER ARIZONA, U.S.A.

Note: This Survey Was Performed Without The Aide Of A Title Report.

DATE	REVISIONS AND RECORD OF ISSUE	NO.	BY	CK	APP

DESIGNED
DETAILED M.M.
CHECKED
APPROVED
DATE

BAKER LAND SURVEYING
4120 N. 20th Street, Suite E
Phoenix, Arizona 85016

PROJECT NO. 2548

BOUNDARY SURVEY
in the
South 1/2 Sec. 28 T.1N., R.3E.

DIN# 56868

SHEET 1 OF 1

B&V-C-2436-A