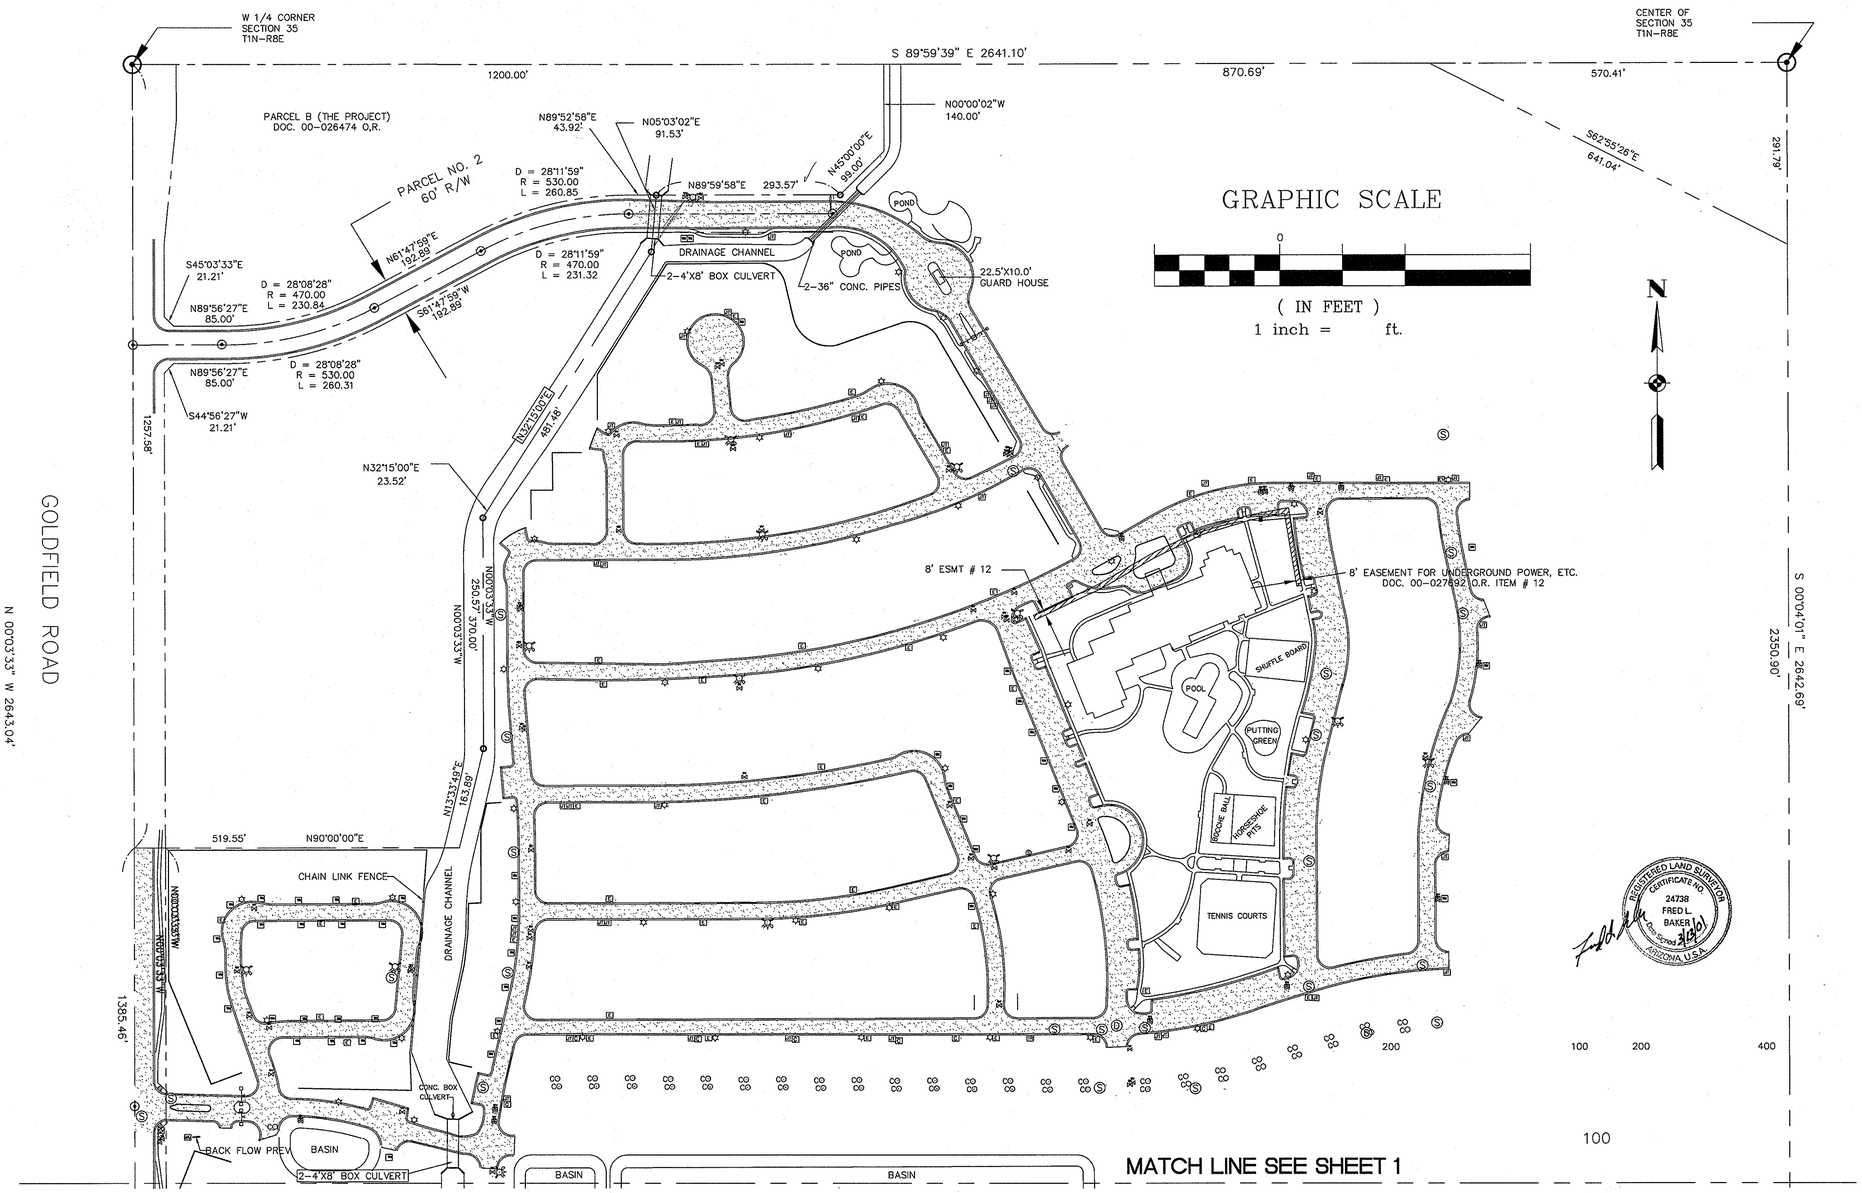

REGISTERED LAND SURVEYOR
CERTIFICATE NO.
24738
FRED L.
BAKER
Date Signed 3/29/01
ARIZONA U.S.A.

DIN #
56869

REVISIONS		
NO.	DESCRIPTION	DATE

SUPERSTITION FALLS

ALTA/ACSM LAND TITLE SURVEY

SW 1/4, SECTION 35, T1N-R8E
PINAL COUNTY, ARIZONA

La Marca
ENGINEERING GROUP
3101 N. PIERSILA AVE., SUITE 2616
(602) 598-9696
PHOENIX, AZ 85029
FAX (602) 598-9697
CIVIL ENGINEERING AND LAND SURVEYING

JOB NO. 03-01-379
DATE: 02-28-02
DESIGNED BY: ECL/ACAD
DRAWN BY: ECL/ACAD
CHECKED BY: DLF
PLOT SCALE: 1"=100'
.DWG

2
SHEET 2 OF 2

03-01-379