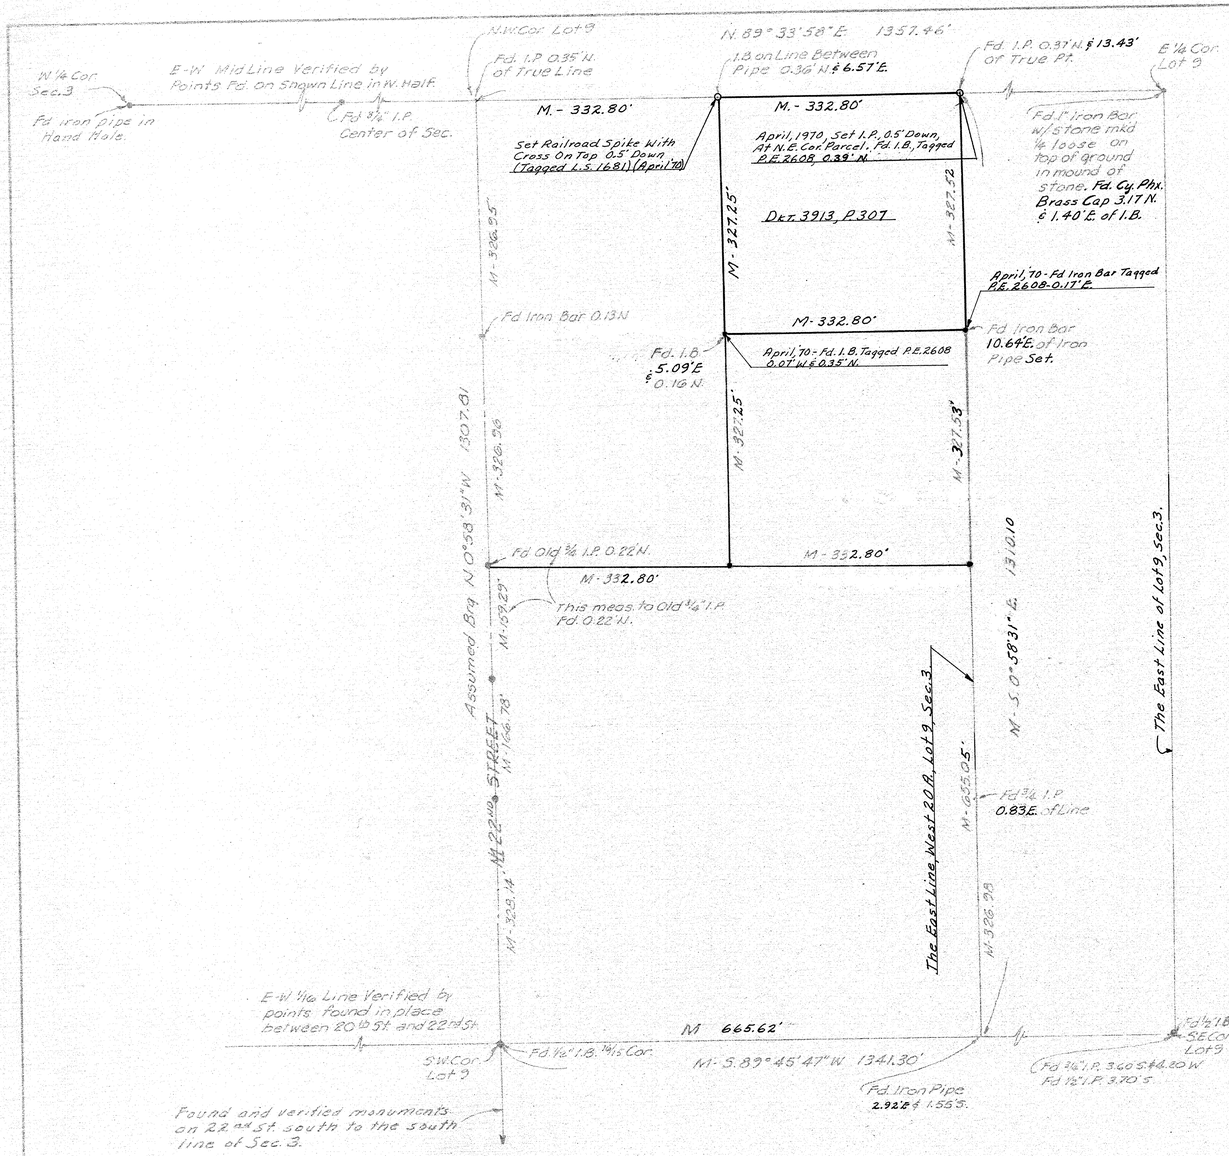

REPORT OF SURVEY

FOR

C.G. CLARE, ET. AL.

7134 N. 13th STREET

PHOENIX, ARIZONA

OF

The N.E. 1/4, N. 1/2, W. 20 A., Lot 9, Sec. 3, T. 2 N., R. 3 E., G & S.R.B. & M., Maricopa County, Arizona, As Shown Hereon.

N

Scale: 1" = 100'

○ - 1/2" Iron Pipe Set, Except as noted.

This Survey Is Strictly Conformable To The Legal Description Recited In Docket 3913, Page 307, M.C.R.

Note:
April, 1970 - Fd only a Cy. Phx. B.C. in place at E. 1/4 Cor. Mon. Line Orangewood (E-W Mid-Line) fd. on ground indicates E-W Mid-Line Is In Same Location as found in July, 1968.

This will certify that the survey shown hereon was made by me during the month of July, 1968 and April, 1970.

Eugene V. Kelly

7/27/70

ARIZONA SURVEYING SERVICE
2802 W. Solano Dr. N., Phoenix, Arizona

Drawing No. L-70-1589

Sheet 1 of 2 Sheets

DIN #SG883-1/2
APLS