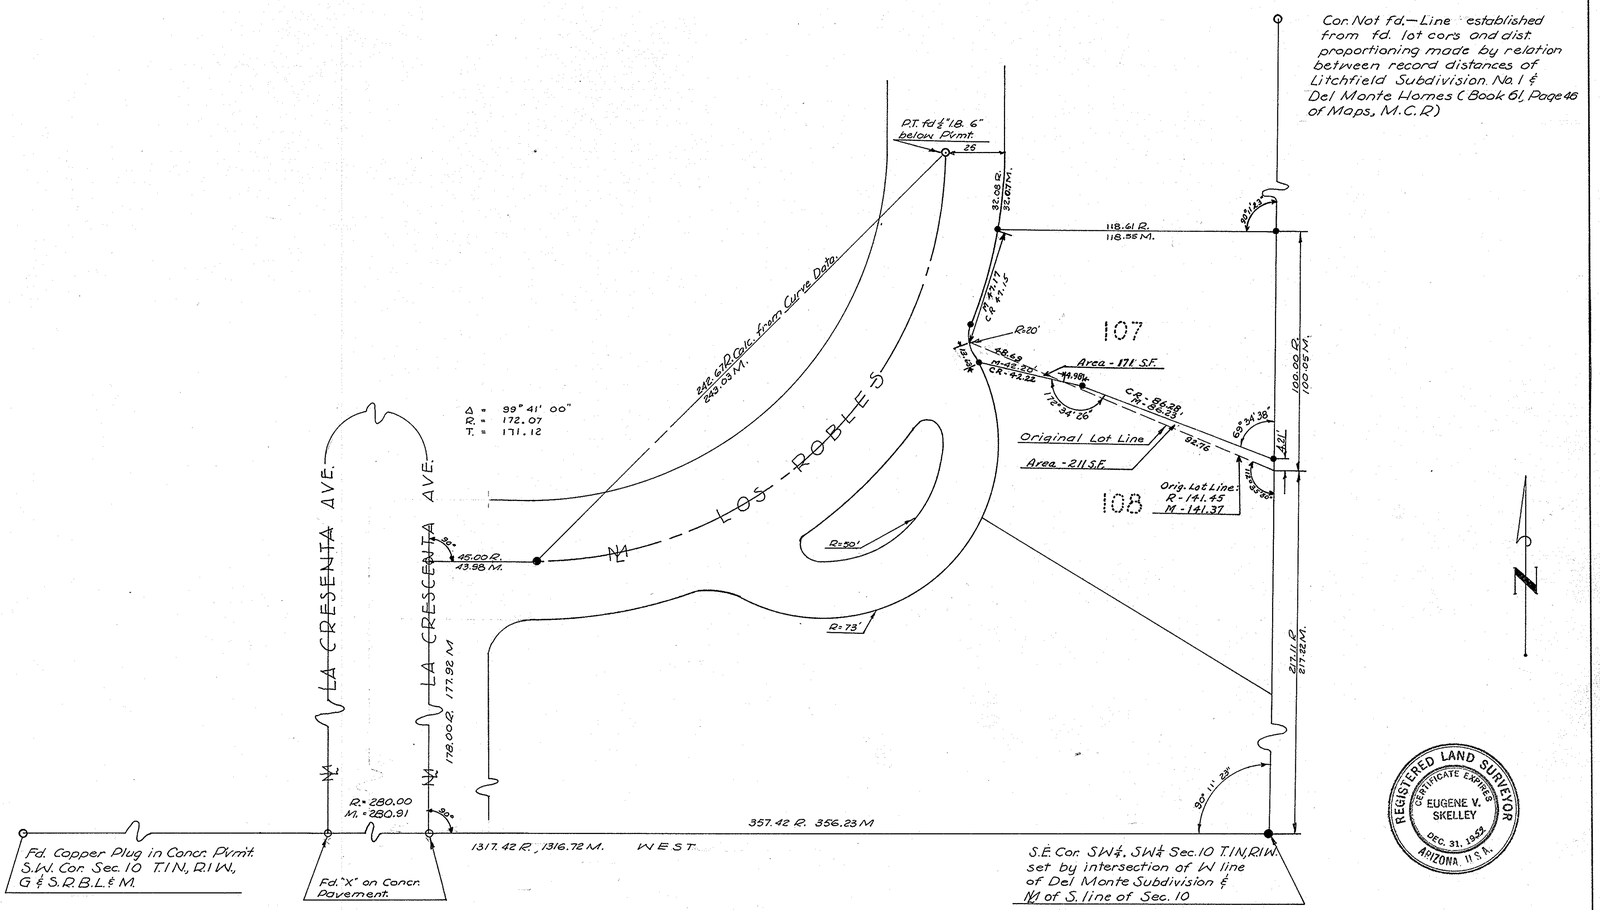

REGISTERED LAND SURVEYOR
CERTIFICATE EXPIRES
EUGENE V. SKELLEY
DEC. 31, 1959
ARIZONA, U.S.A.

REPORT OF SURVEY
For
Mr. Paul Beck, showing a proposed ammendment of the Line common to Lots 107 & 108, Litchfield Sub. No. 1, a Subdivision of the SW¼, SW¼, Sec. 10, T.1N., R.1W. G.&S.R.B.L.&M. and shown on Page 14, Book 28 of Maps, M.C.R.

LEGEND

● - Pipe or bar set
O - Points found

M - Measured in field
R - Record
CR - Calc. from record

CERTIFICATION

I hereby certify that the survey of the premises shown hereon were made by me during the months of Oct. & Nov. 1959

Eugene V. Skelley, R.L.S.

Surveyed by E.V.S.		Drawn by H.L.M.		Job No. - 59-141
Checked by H.L.M.		Checked by E.V.S.		Scale - 1" = 30'

ARIZONA SURVEYING SERVICE

DIN # 56890-1/1
APLS