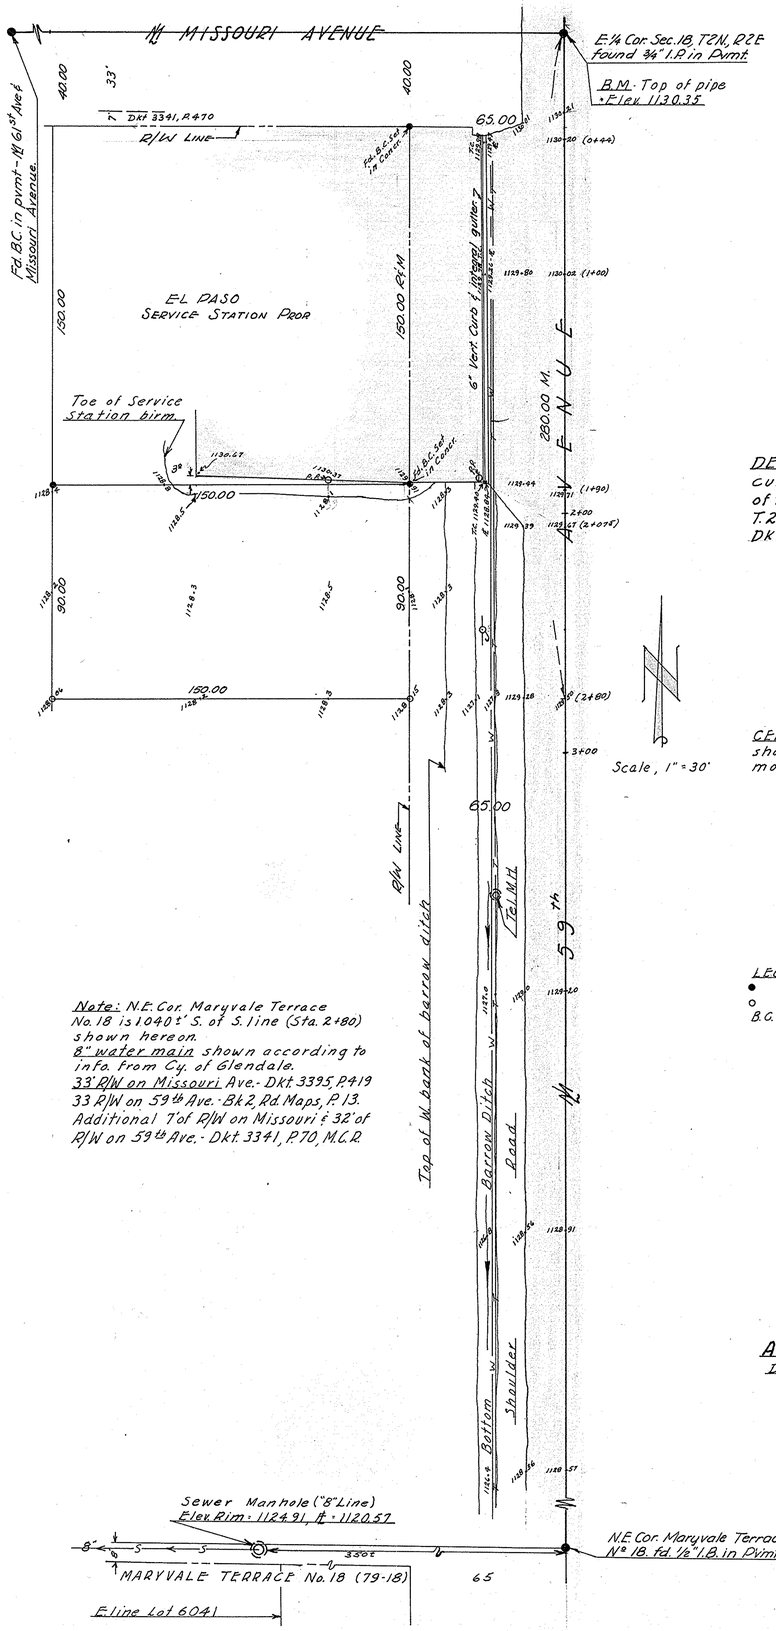

REPORT OF SURVEY
FOR
Mrs. GERTRUDE JARREL

DEPICTING: Lot corners, elevation data & culture of the S. 90.00' of the N. 280.00' of the E. 215.00' of the N.E. ¼, S.E. ¼, Sec. 18, T.2N, R.2E., G.&S.R.B.&M. -- Also described in Dkt. 4419 - P. 54, M.C.R., ARIZONA.

CERTIFICATE: This will certify that the survey shown hereon was made by me during the month of May, 1963.

Eugene V. Skelley

REGISTERED LAND SURVEYOR
CERTIFICATE EXPIRES
EUGENE V. SKELLEY
DEC. 31, 1963
ARIZONA U.S.A.

LEGEND:
- ● Property corners fd.
- ○ Property corners set.
- B.C. - Brass Cap type mon. set.

Note: N.E. Cor. Maryvale Terrace No. 18 is 1040± S. of S. line (Sta. 2+80) shown hereon.
8" water main shown according to info. from Cy. of Glendale.
33' R/W on Missouri Ave. - Dkt. 3395, P.419
33 R/W on 59th Ave. - Bk 2, Pd. Maps, P. 13.
Additional 7' of R/W on Missouri & 32' of R/W on 59th Ave. - Dkt. 3341, P.70, M.C.R.

PREPARED BY
ARIZONA SURVEYING SERVICE
Drawing No. 63-314-A PHOENIX, ARIZ.

DIN # 56892 - 1/1
APLS